VOID

9/12/2014	Fri Sep 12 07:54:48 2014	\\gdot-dsn1\gocfg\resources\Gdot-2012.tbl	m:\713290\DGN\713290cp015.dgn
pmagoon			

STATE	PROJECT NUMBER	SHEET NO.	TOTAL SHEETS
GA	IMNHO-0285-01(354)	58	995

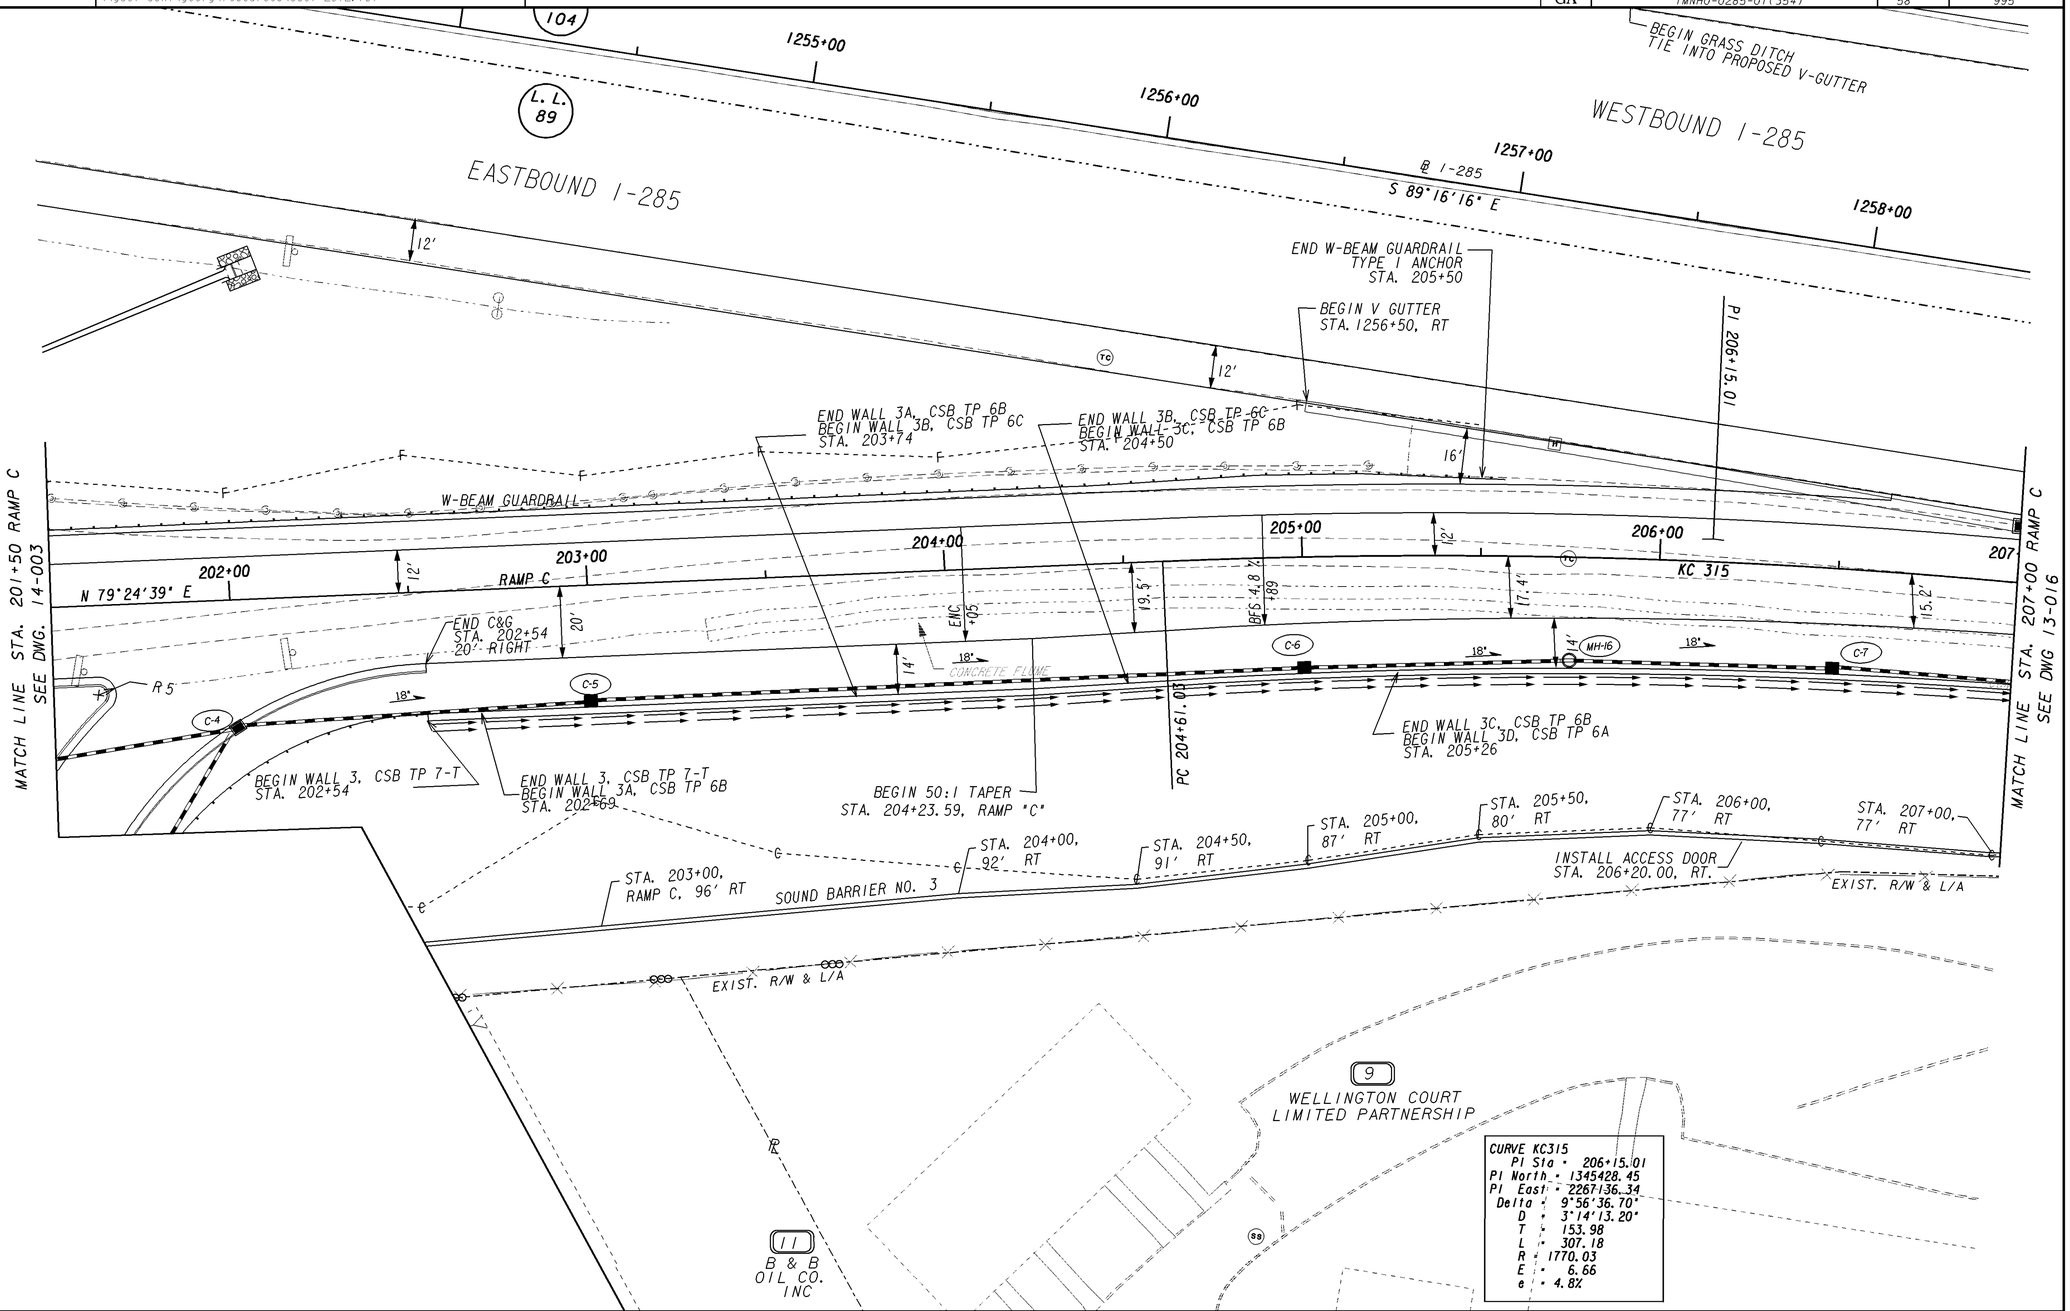

PROPERTY AND EXISTING R/W LINE	BEGIN LIMIT OF ACCESS.....BLA
REQUIRED R/W LINE	END LIMIT OF ACCESS.....ELA
CONSTRUCTION LIMITS	LIMIT OF ACCESS
EASEMENT FOR CONSTR & MAINTENANCE OF SLOPES	REQ'D R/W & LIMIT OF ACCESS
EASEMENT FOR CONSTR OF SLOPES	
EASEMENT FOR CONSTR OF DRIVES	

GEORGIA
DEPARTMENT OF TRANSPORTATION

SCALE IN FEET
0 20 40 80

REVISION DATES		
8/8/2014		
9/12/2014		

STATE OF GEORGIA
DEPARTMENT OF TRANSPORTATION
OFFICE: ROADWAY DESIGN

I-285 EB ENTRANCE RAMP "C" PLAN

I-285 AT FLAT SHOALS RD
STA 201+50 TO STA 207+00

DRAWING No. 13-015

1/5/2009 GPLN