10/1/2014 11:44:04 AM \\GDOT-DSN1\GOPLOT\QCF\QGC.qcf pmagoon M:\713290\DGN\713290_0071.prf

10/1/2014 Wed Oct 01 11:44:08 2014	\\gdot-dsn1\gocfg\resources\Gdot-2012.tbl	B:\713290\DGN\713290xr004.dgn	STATE	PROJECT NUMBER	SHEET NO.	TOTAL SHEETS
pmagoon			GA	IMNHO-0285-01(354)	71	995

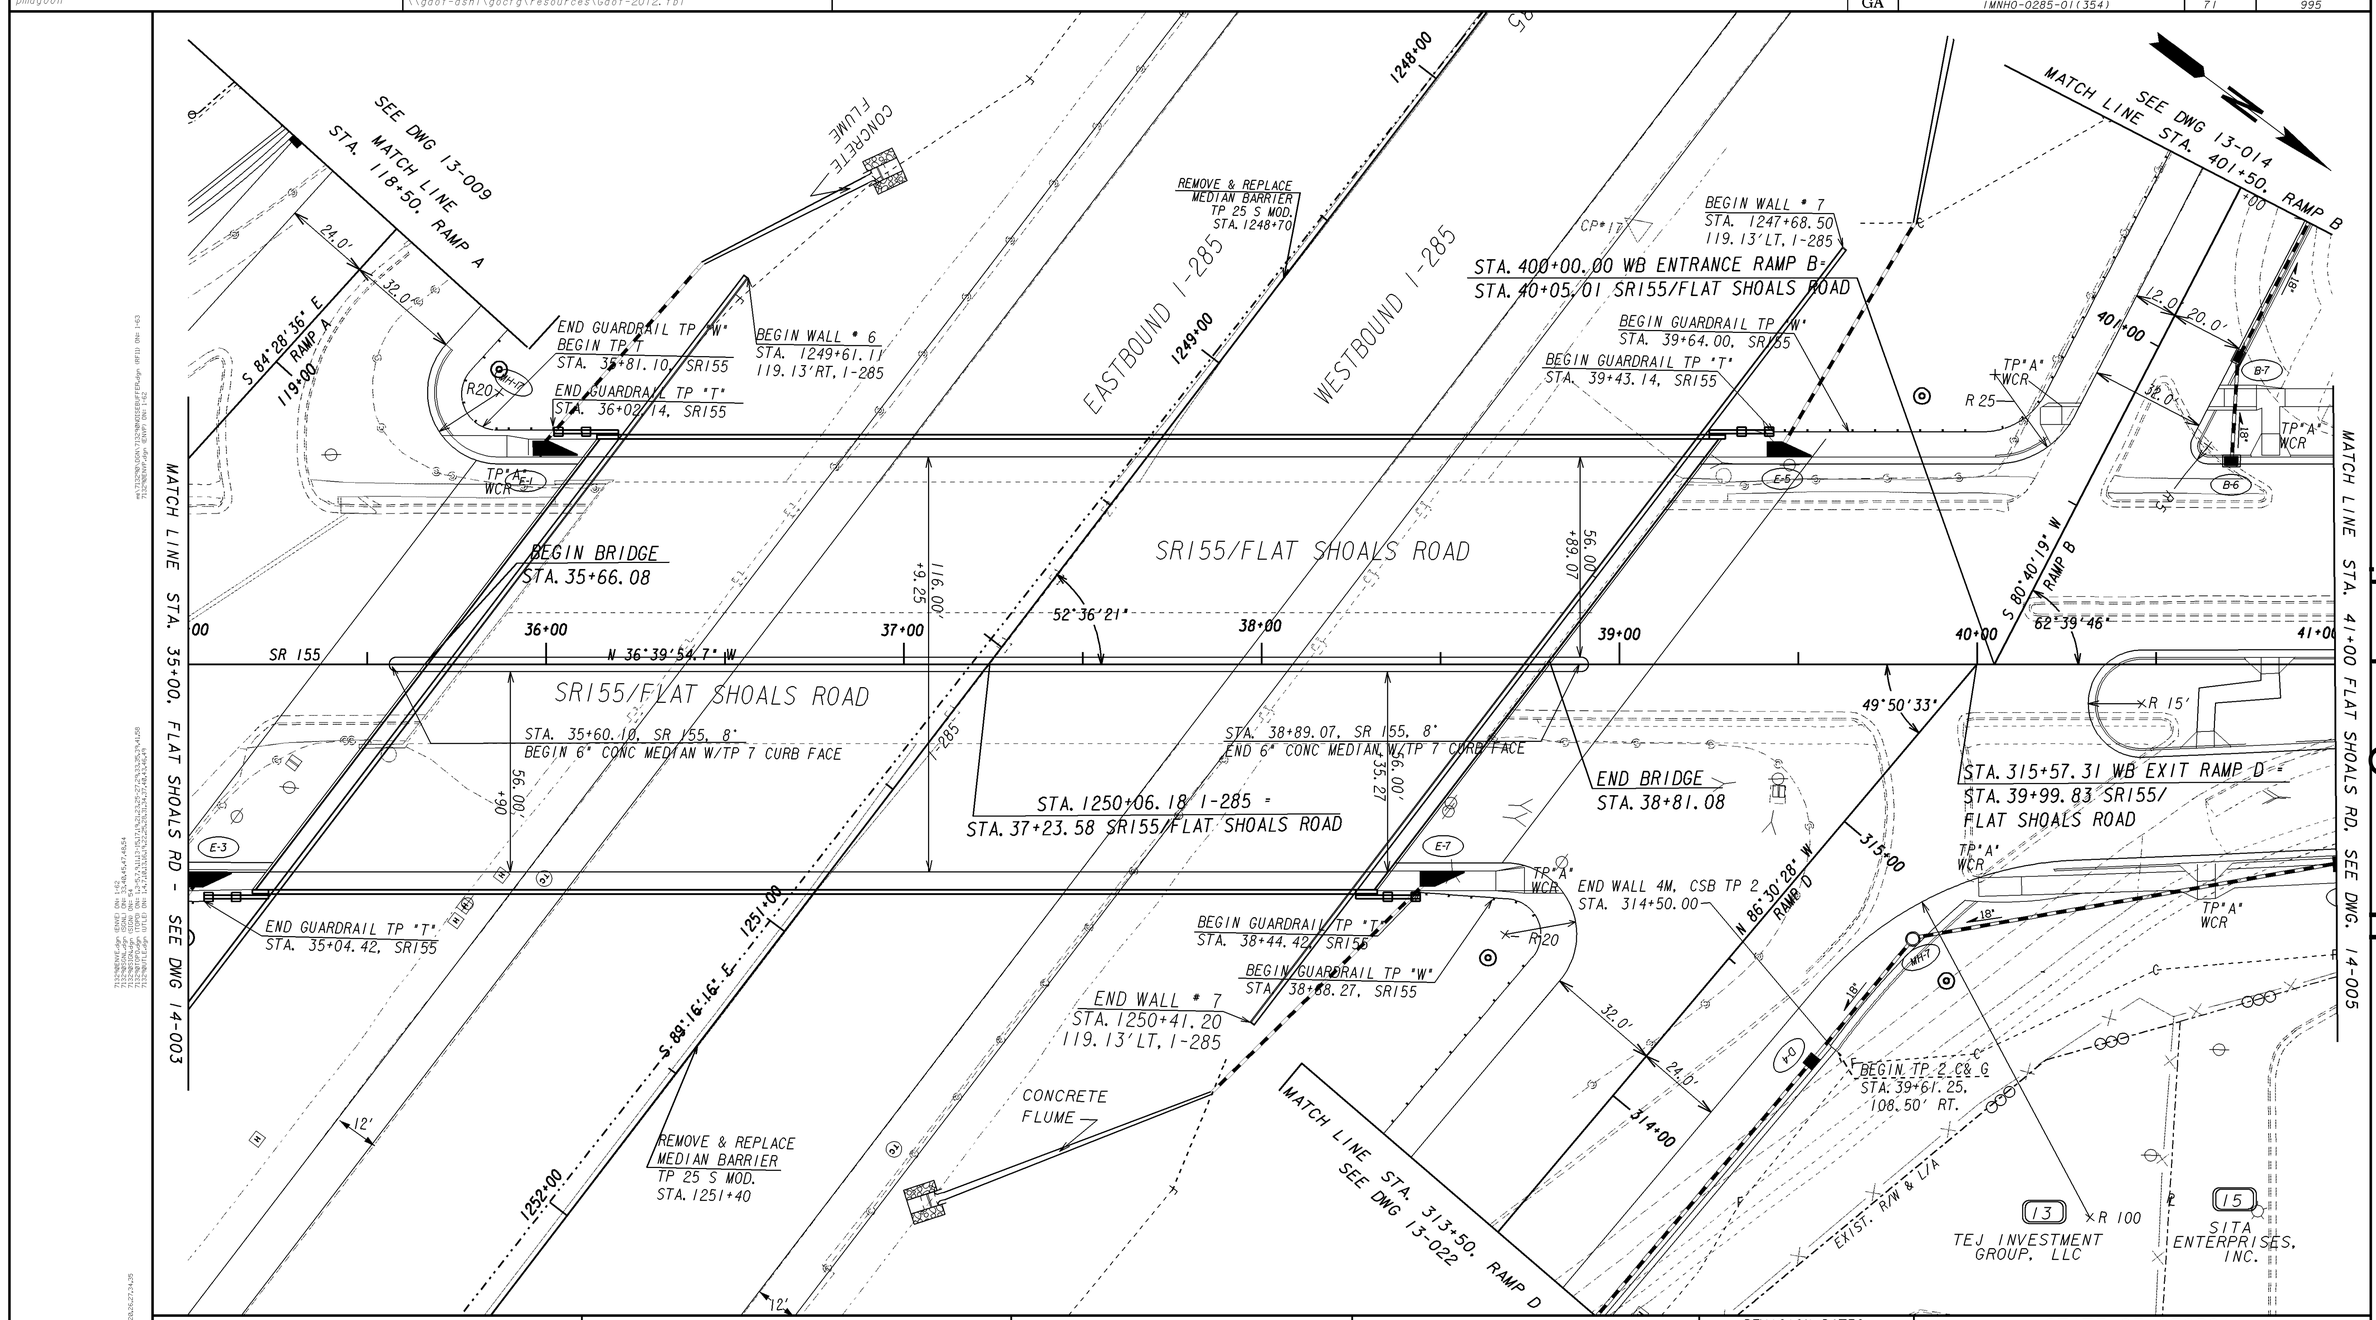

Use on Construction

PROPERTY AND EXISTING R/W LINE
REQUIRED R/W LINE
CONSTRUCTION LIMITS
EASEMENT FOR CONSTR & MAINTENANCE OF SLOPES
EASEMENT FOR CONSTR OF SLOPES
EASEMENT FOR CONSTR OF DRIVES

BEGIN LIMIT OF ACCESS.....BLA
END LIMIT OF ACCESS.....ELA
LIMIT OF ACCESS
REQ'D R/W & LIMIT OF ACCESS

GEORGIA
DEPARTMENT OF TRANSPORTATION

SCALE IN FEET
0 20 40 80

REVISION DATES
8/8/2014
9/12/2014
9/30/2014

STATE OF GEORGIA
DEPARTMENT OF TRANSPORTATION
OFFICE: ROADWAY DESIGN

SR155 / FLAT SHOALS ROAD PLAN

I-285 AT FLAT SHOALS RD
STA. 29+00 TO STA. 35+00

DRAWING No. 14-004

1/5/2009 GPLN

10/1/2014 11:44:04 AM \\GDOT-DSN1\GOPLOT\QCF\QGC.qcf pmagoon M:\713290\DGN\713290_0071.prf