5/8/2014 5:18:34 AM \\GDOT-DSN1\GOPLOT\QCF\QGC.qcf pmagoon M:\713290\DGN\713290PR02.prf

5/8/2014	Thu May 08 05:18:45 2014	\\gdot-dsn1\gocfg\resources\Gdot-2012.tbl	M:\713290\DGN\713290PR02.dgn	STATE	PROJECT NUMBER	SHEET NO.	TOTAL SHEETS
pmagoon				GA	IMNHO-0285-01(354)	74	995

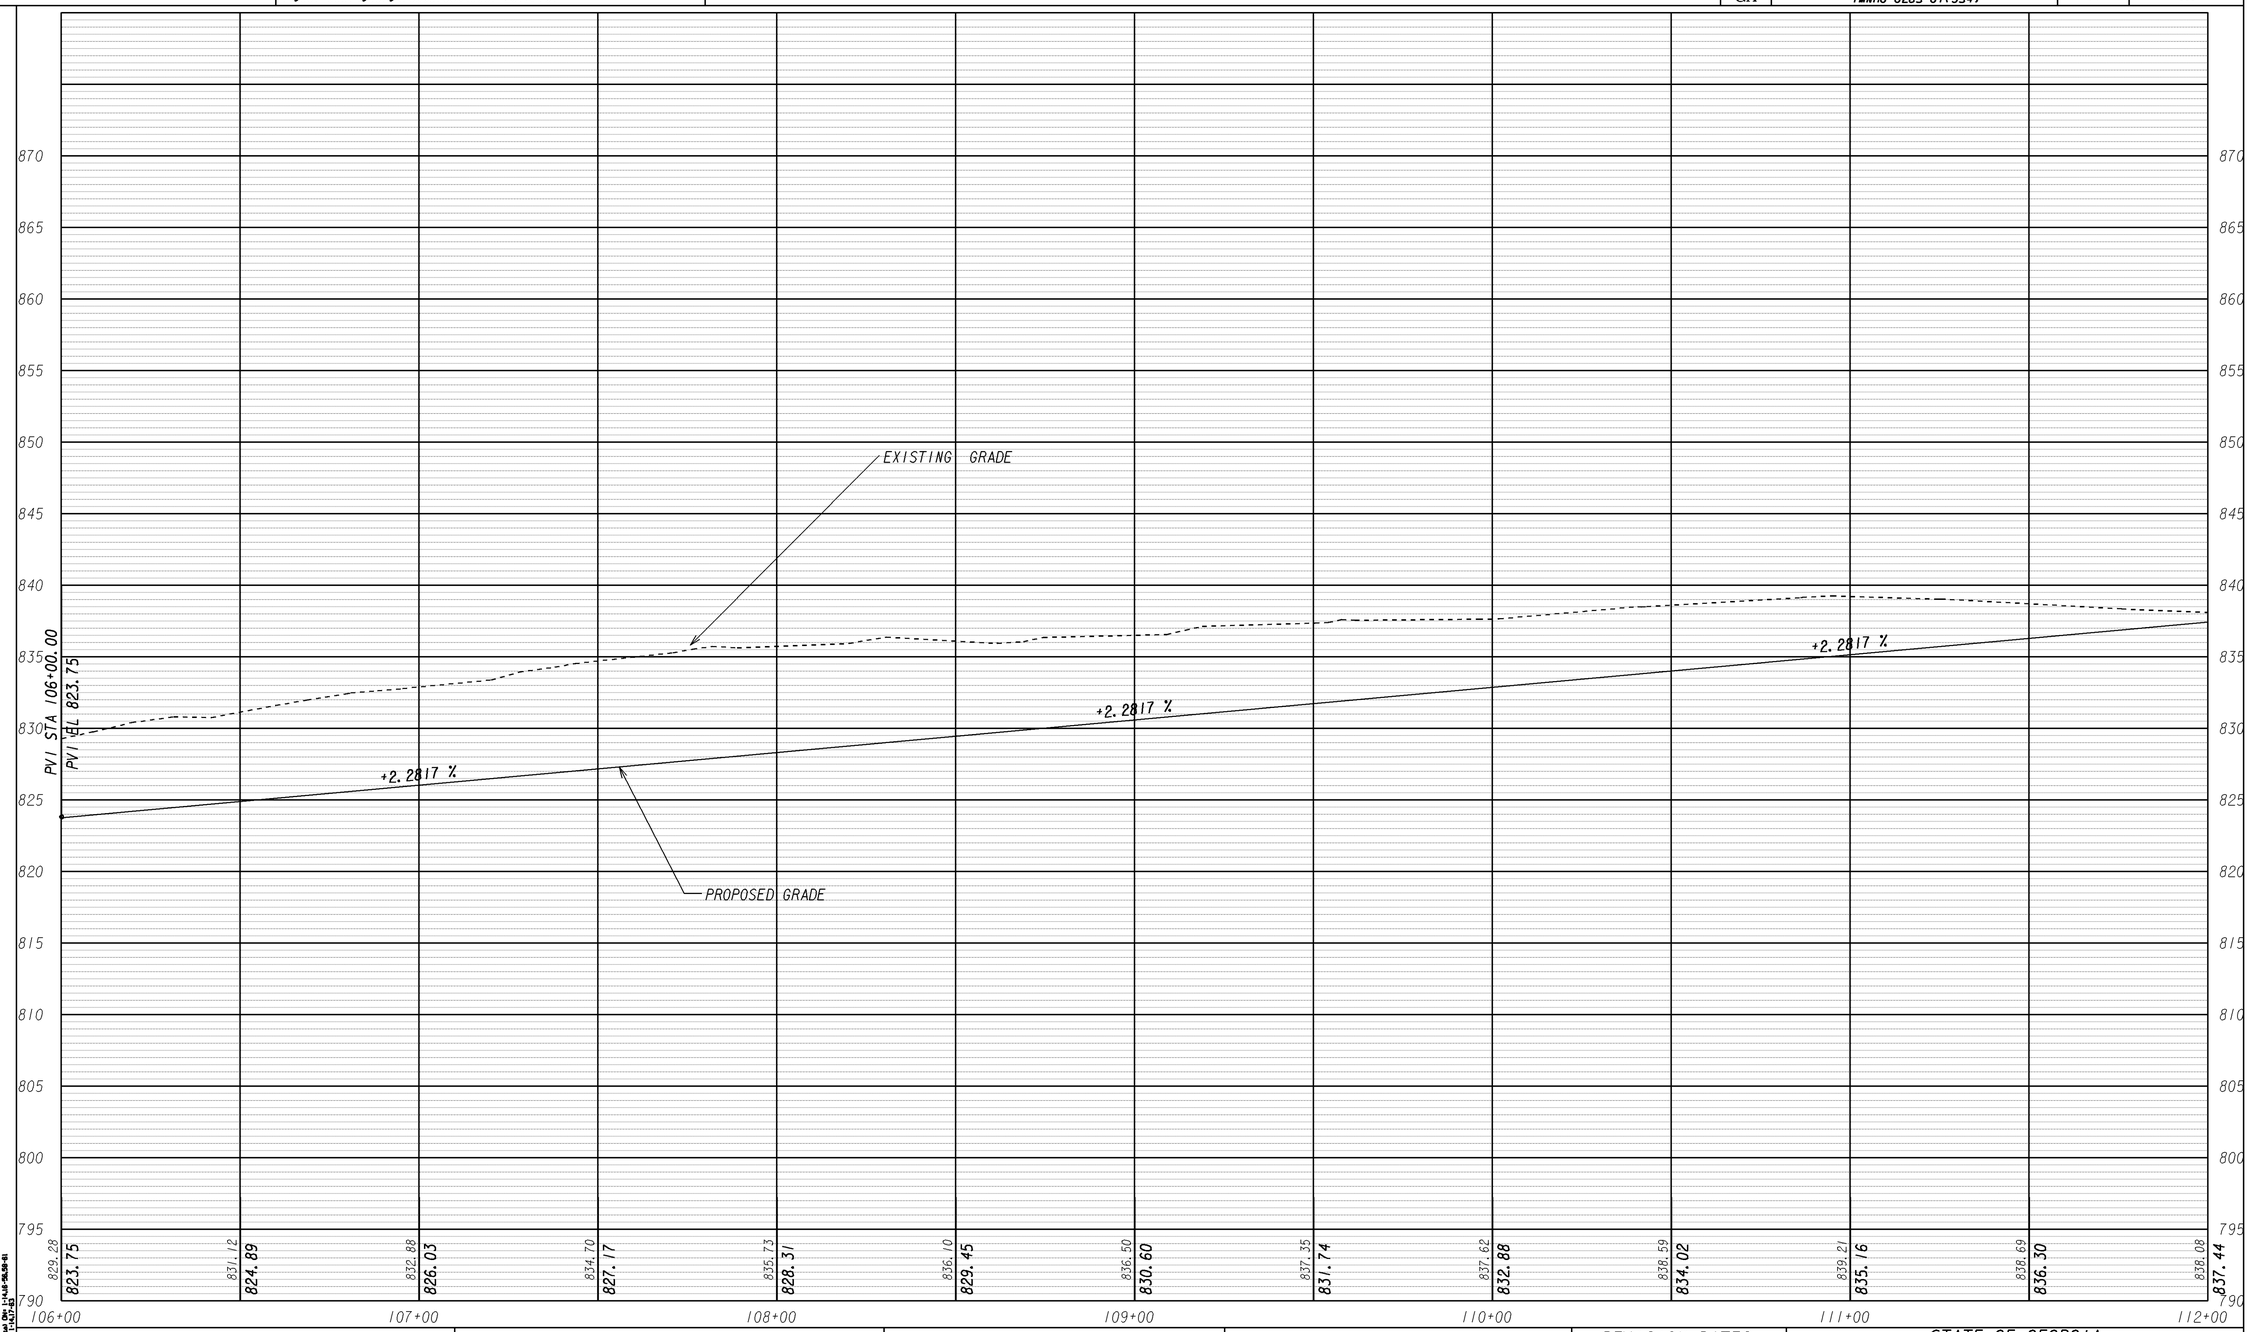

GEORGIA
DEPARTMENT OF TRANSPORTATION

SCALE:
1" = 20' HORIZONTAL
1" = 5' VERTICAL

REVISION DATES

STATE OF GEORGIA
DEPARTMENT OF TRANSPORTATION
OFFICE: ROADWAY DESIGN

I-285 EXIT
RAMP A PROFILE
I-285 AT SR155/FLAT SHOALS
STA. 106+00 TO STA. 112+00

DRAWING No. 15-02

3/1/2007 G20EDG