5/8/2014 5:18:32 AM \\GDOT-DSN1\GOPLOT\QCF\QGC.qcf pmagoon M:\713290\DGN\713290PR04.prf

5/8/2014	Thu May 08 05:18:44 2014	\\gdot-dsn1\gocfg\resources\Gdot-2012.tbl	m:\713290\dgn\713290PR04.dgn	STATE	PROJECT NUMBER	SHEET NO.	TOTAL SHEETS
pmagoon				GA	IMNHO-0285-01(354)	76	995

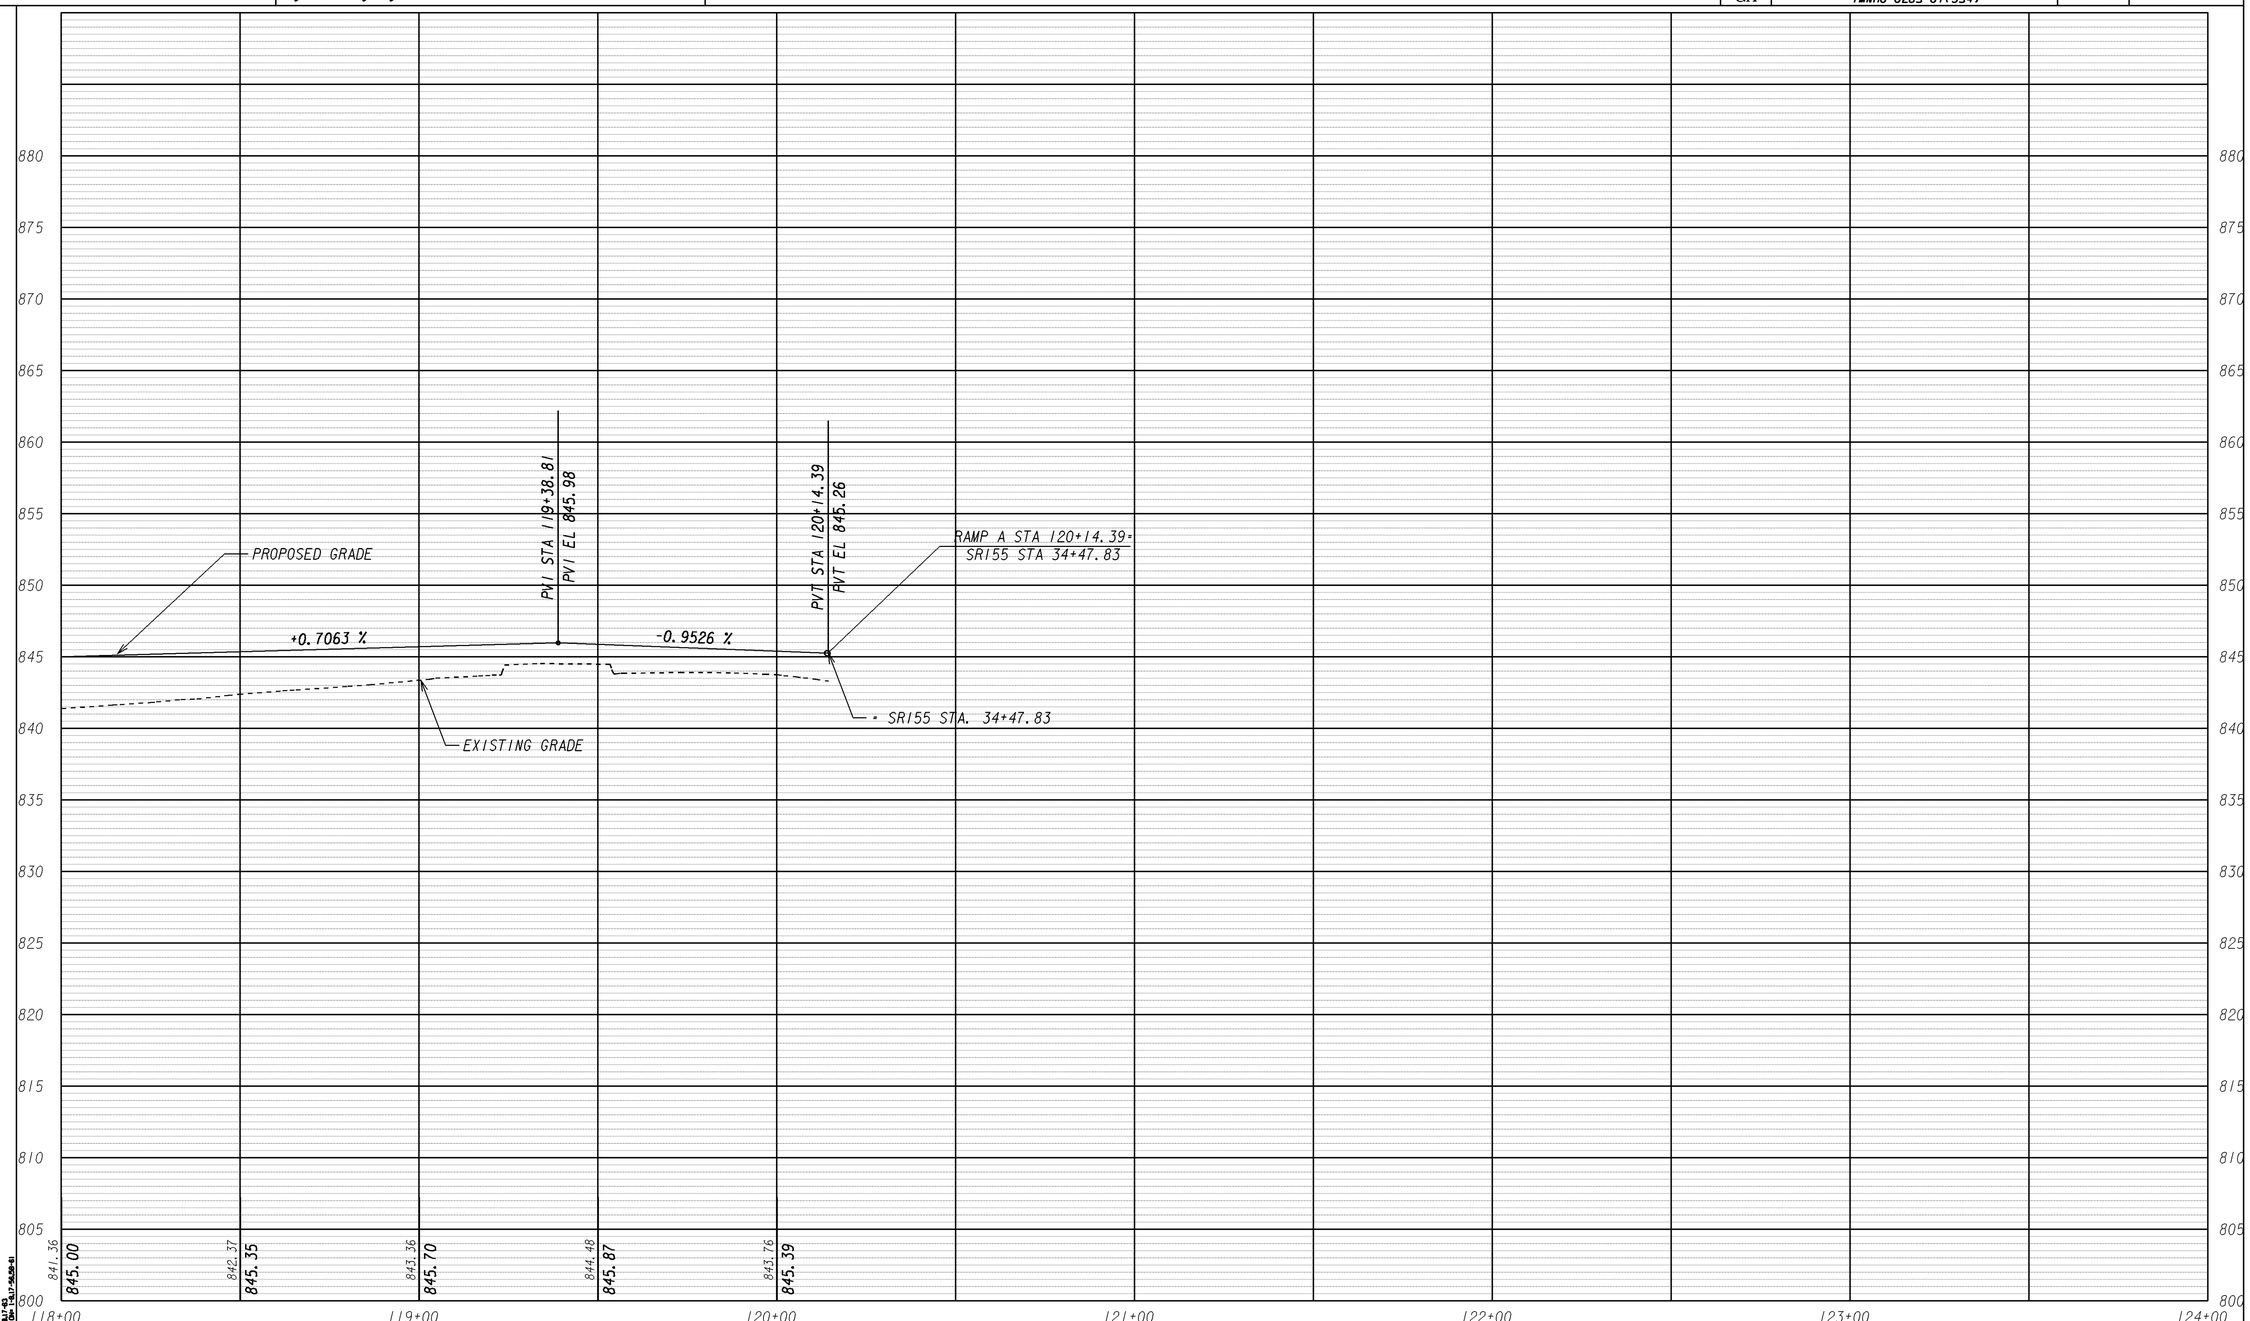

GEORGIA
DEPARTMENT OF TRANSPORTATION

SCALE:
1" = 20' HORIZONTAL
1" = 5' VERTICAL

REVISION DATES

STATE OF GEORGIA
DEPARTMENT OF TRANSPORTATION
OFFICE: ROADWAY DESIGN

I-285 EB EXIT
RAMP A PROFILE
I-285 AT SR155/FLAT SHOALS
STA. 118+00 TO STA. 120+39.14

DRAWING No. 15-04

3/1/2007 G20EDG