5/8/2014 5:18:31 AM \\GDOT-DSN1\GOPLOT\OCF\OGC.pcf pmagoon M:\713290\DGN\713290PR05.prf

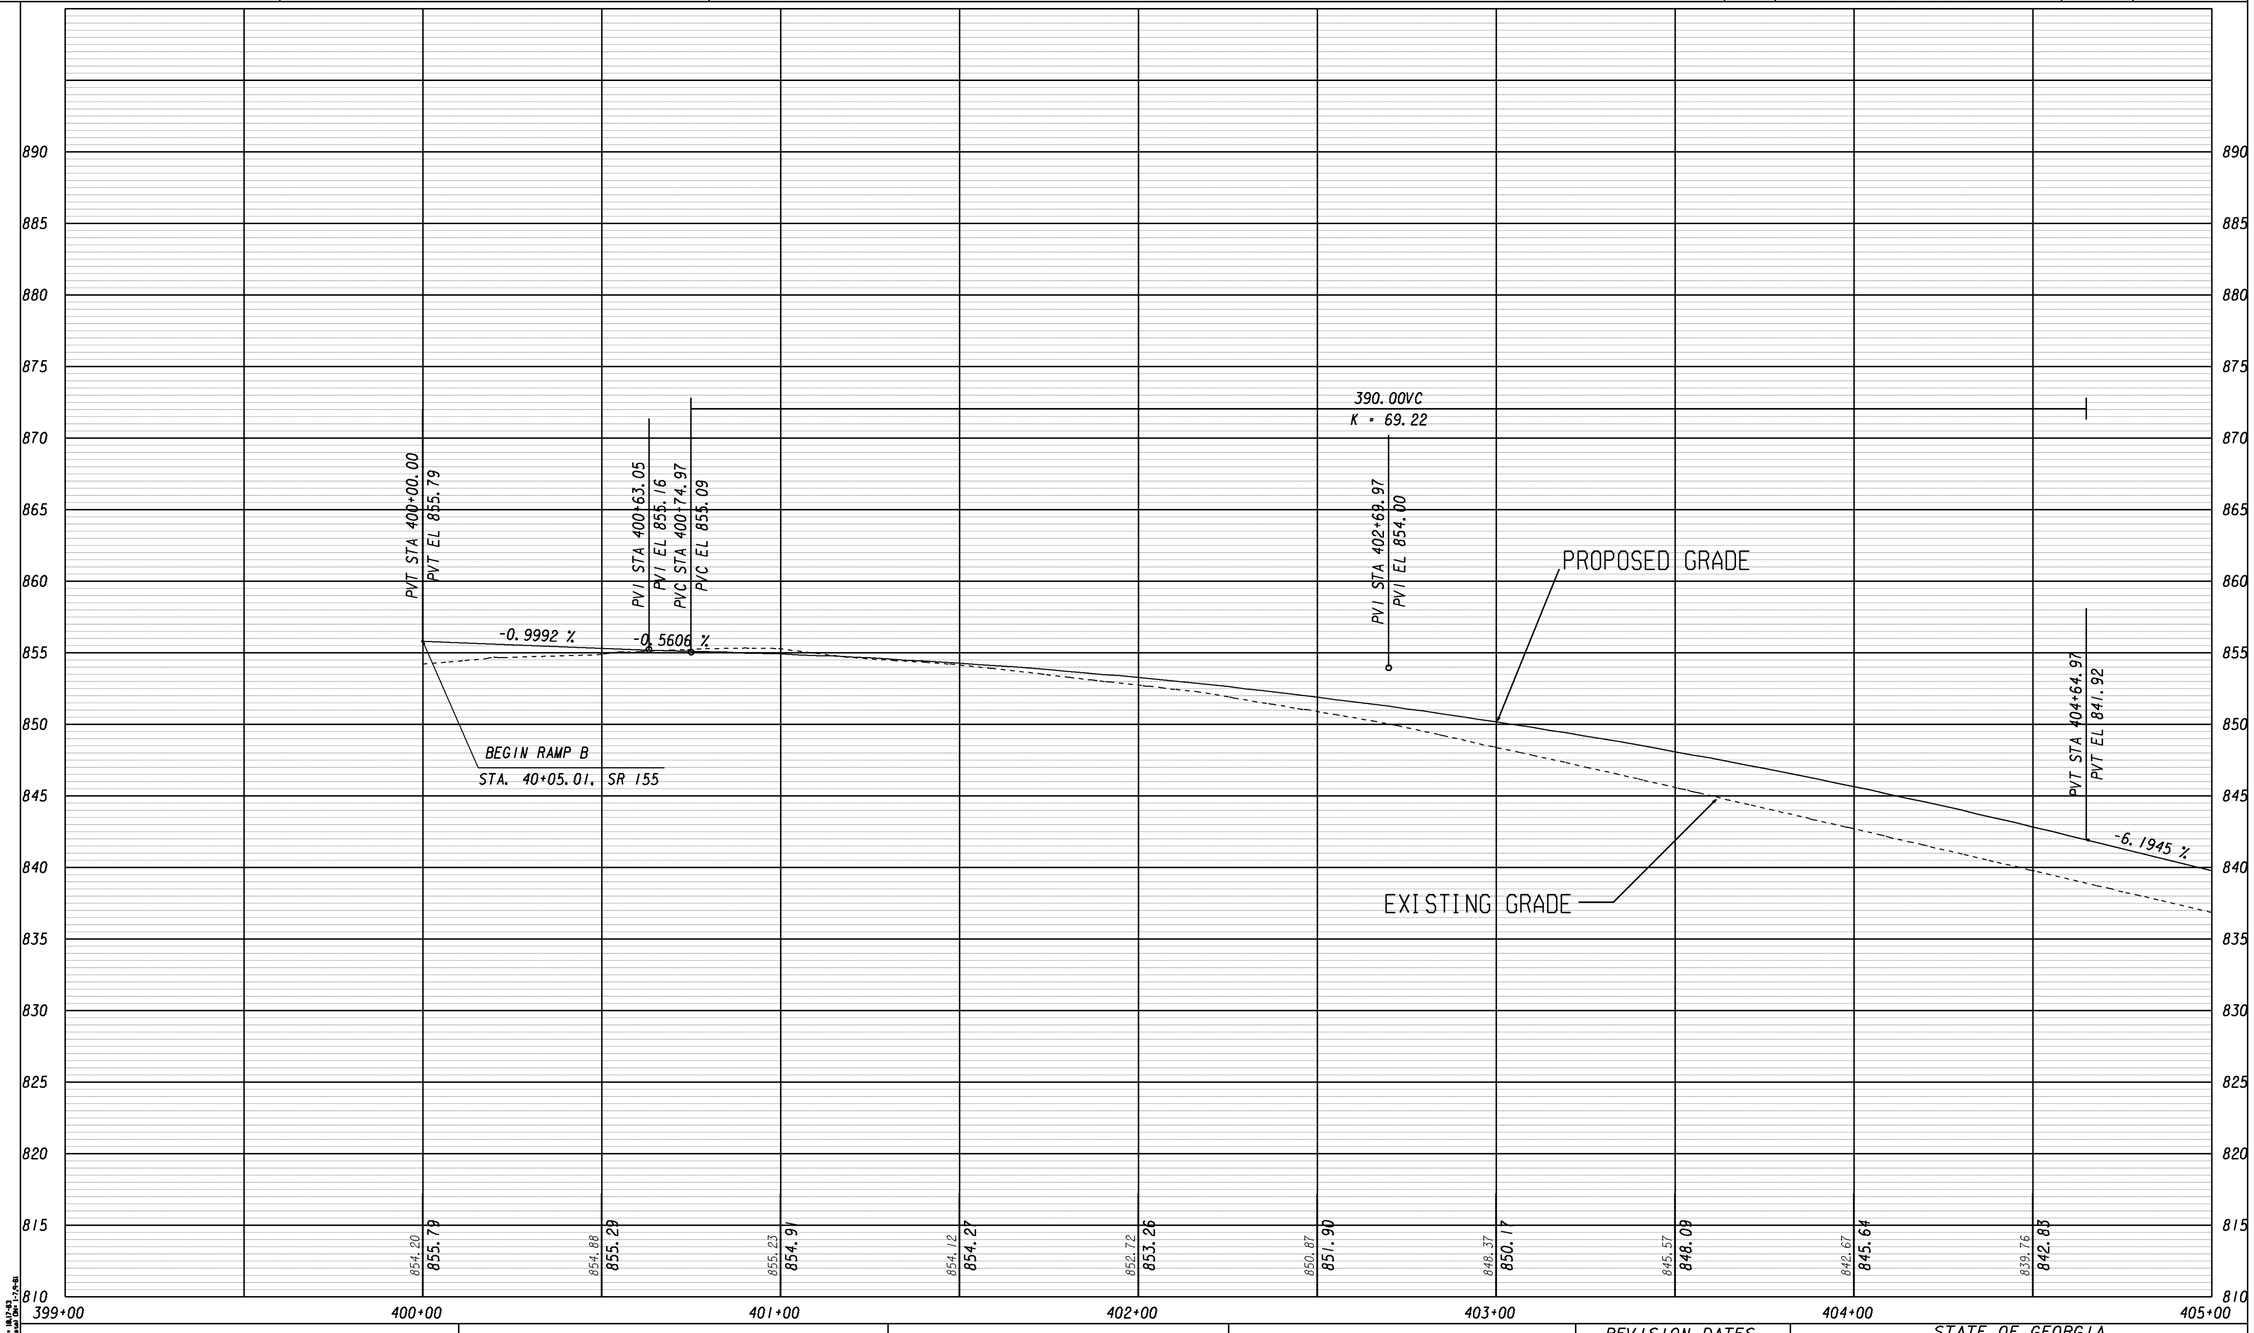

GEORGIA
DEPARTMENT OF TRANSPORTATION

SCALE:
1" = 20' HORIZONTAL
1" = 5' VERTICAL

REVISION DATES		

STATE OF GEORGIA
DEPARTMENT OF TRANSPORTATION
OFFICE: ROADWAY DESIGN

I-285 WB ENTRANCE RAMP "B" PROFILE

I-285 AT SR155/FLAT SHOALS
STA. 400+00 TO STA. 405+00

DRAWING No. 15-05

3/1/2007 G20E06

5/8/2014 5:18:31 AM \\GDOT-DSN1\GOPLOT\OCF\OGC.pcf pmagoon M:\713290\DGN\713290PR05.prf