5/8/2014 5:18:28 AM \\GDOT-DSNI\GOPLOT\GCF\OGC.gcf pmagoon M:\713290\DGN\713290PR07.prf

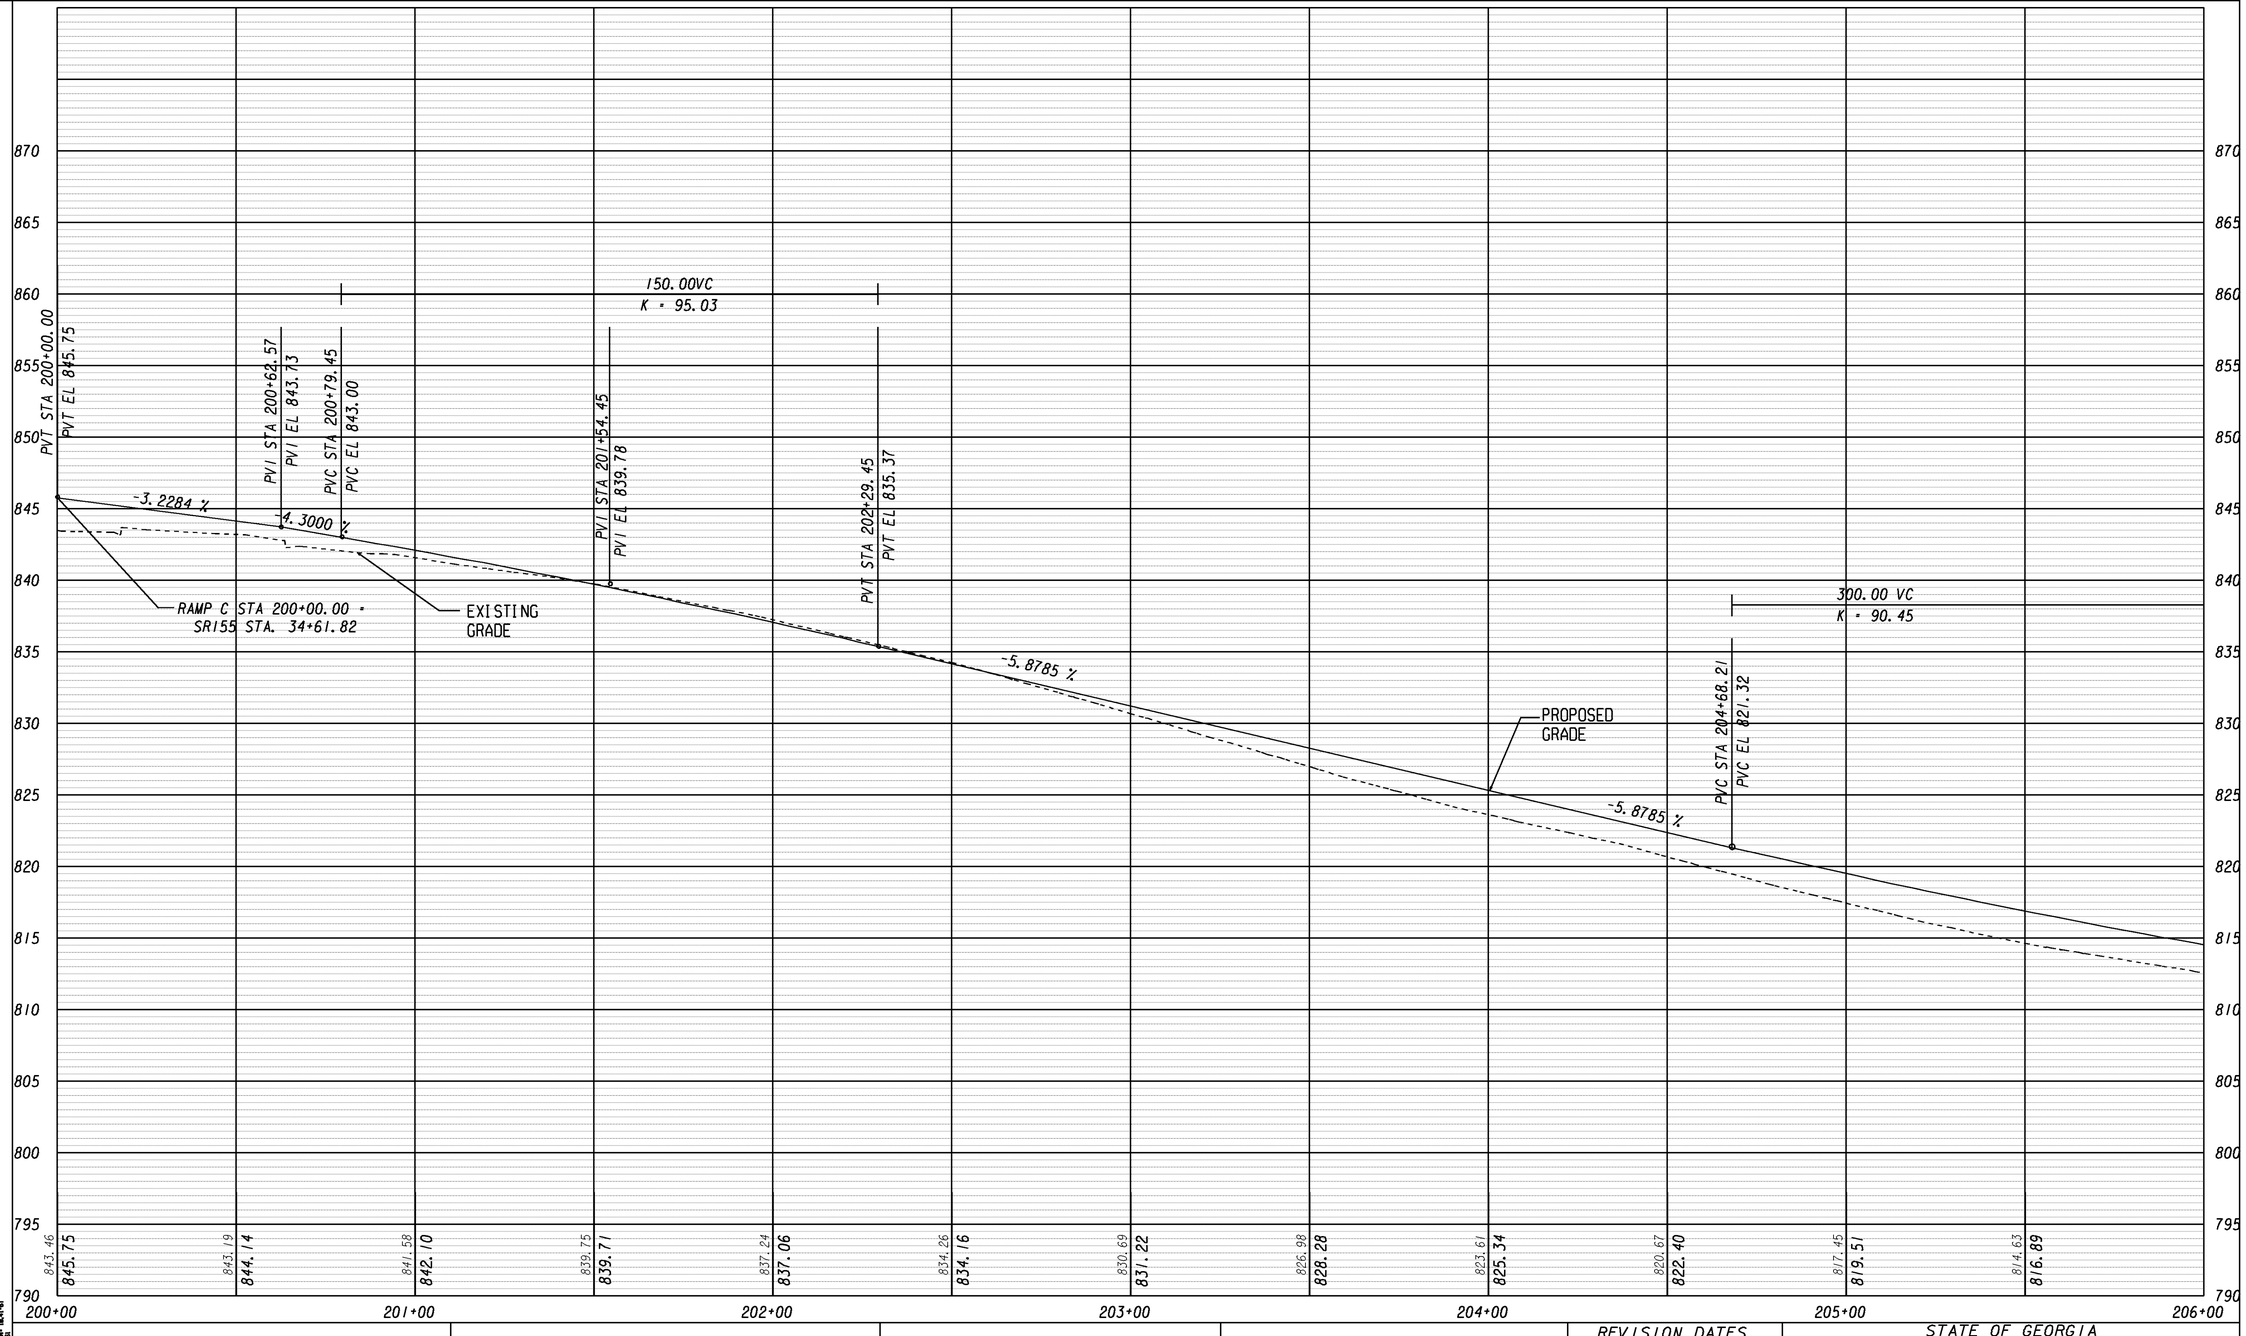

3/1/2007 G20EDG

GEORGIA
DEPARTMENT OF TRANSPORTATION

SCALE:
1" = 20' HORIZONTAL
1" = 5' VERTICAL

REVISION DATES		

STATE OF GEORGIA
DEPARTMENT OF TRANSPORTATION

OFFICE: ROADWAY DESIGN

I-285 ENTRANCE RAMP "C" PROFILE

I-285 AT SR155/FLAT SHOALS
STA. 200+00 TO STA. 205+00

DRAWING No. 15-07

5/8/2014 5:18:28 AM \\GDOT-DSNI\GOPLOT\GCF\OGC.gcf pmagoon M:\713290\DGN\713290PR07.prf