5/8/2014 5:18:27 AM \\GDOT-DSN1\GOPLOT\OCF\OGC.gcf pmagoon M:\713290\DGN\713290PR08.prf

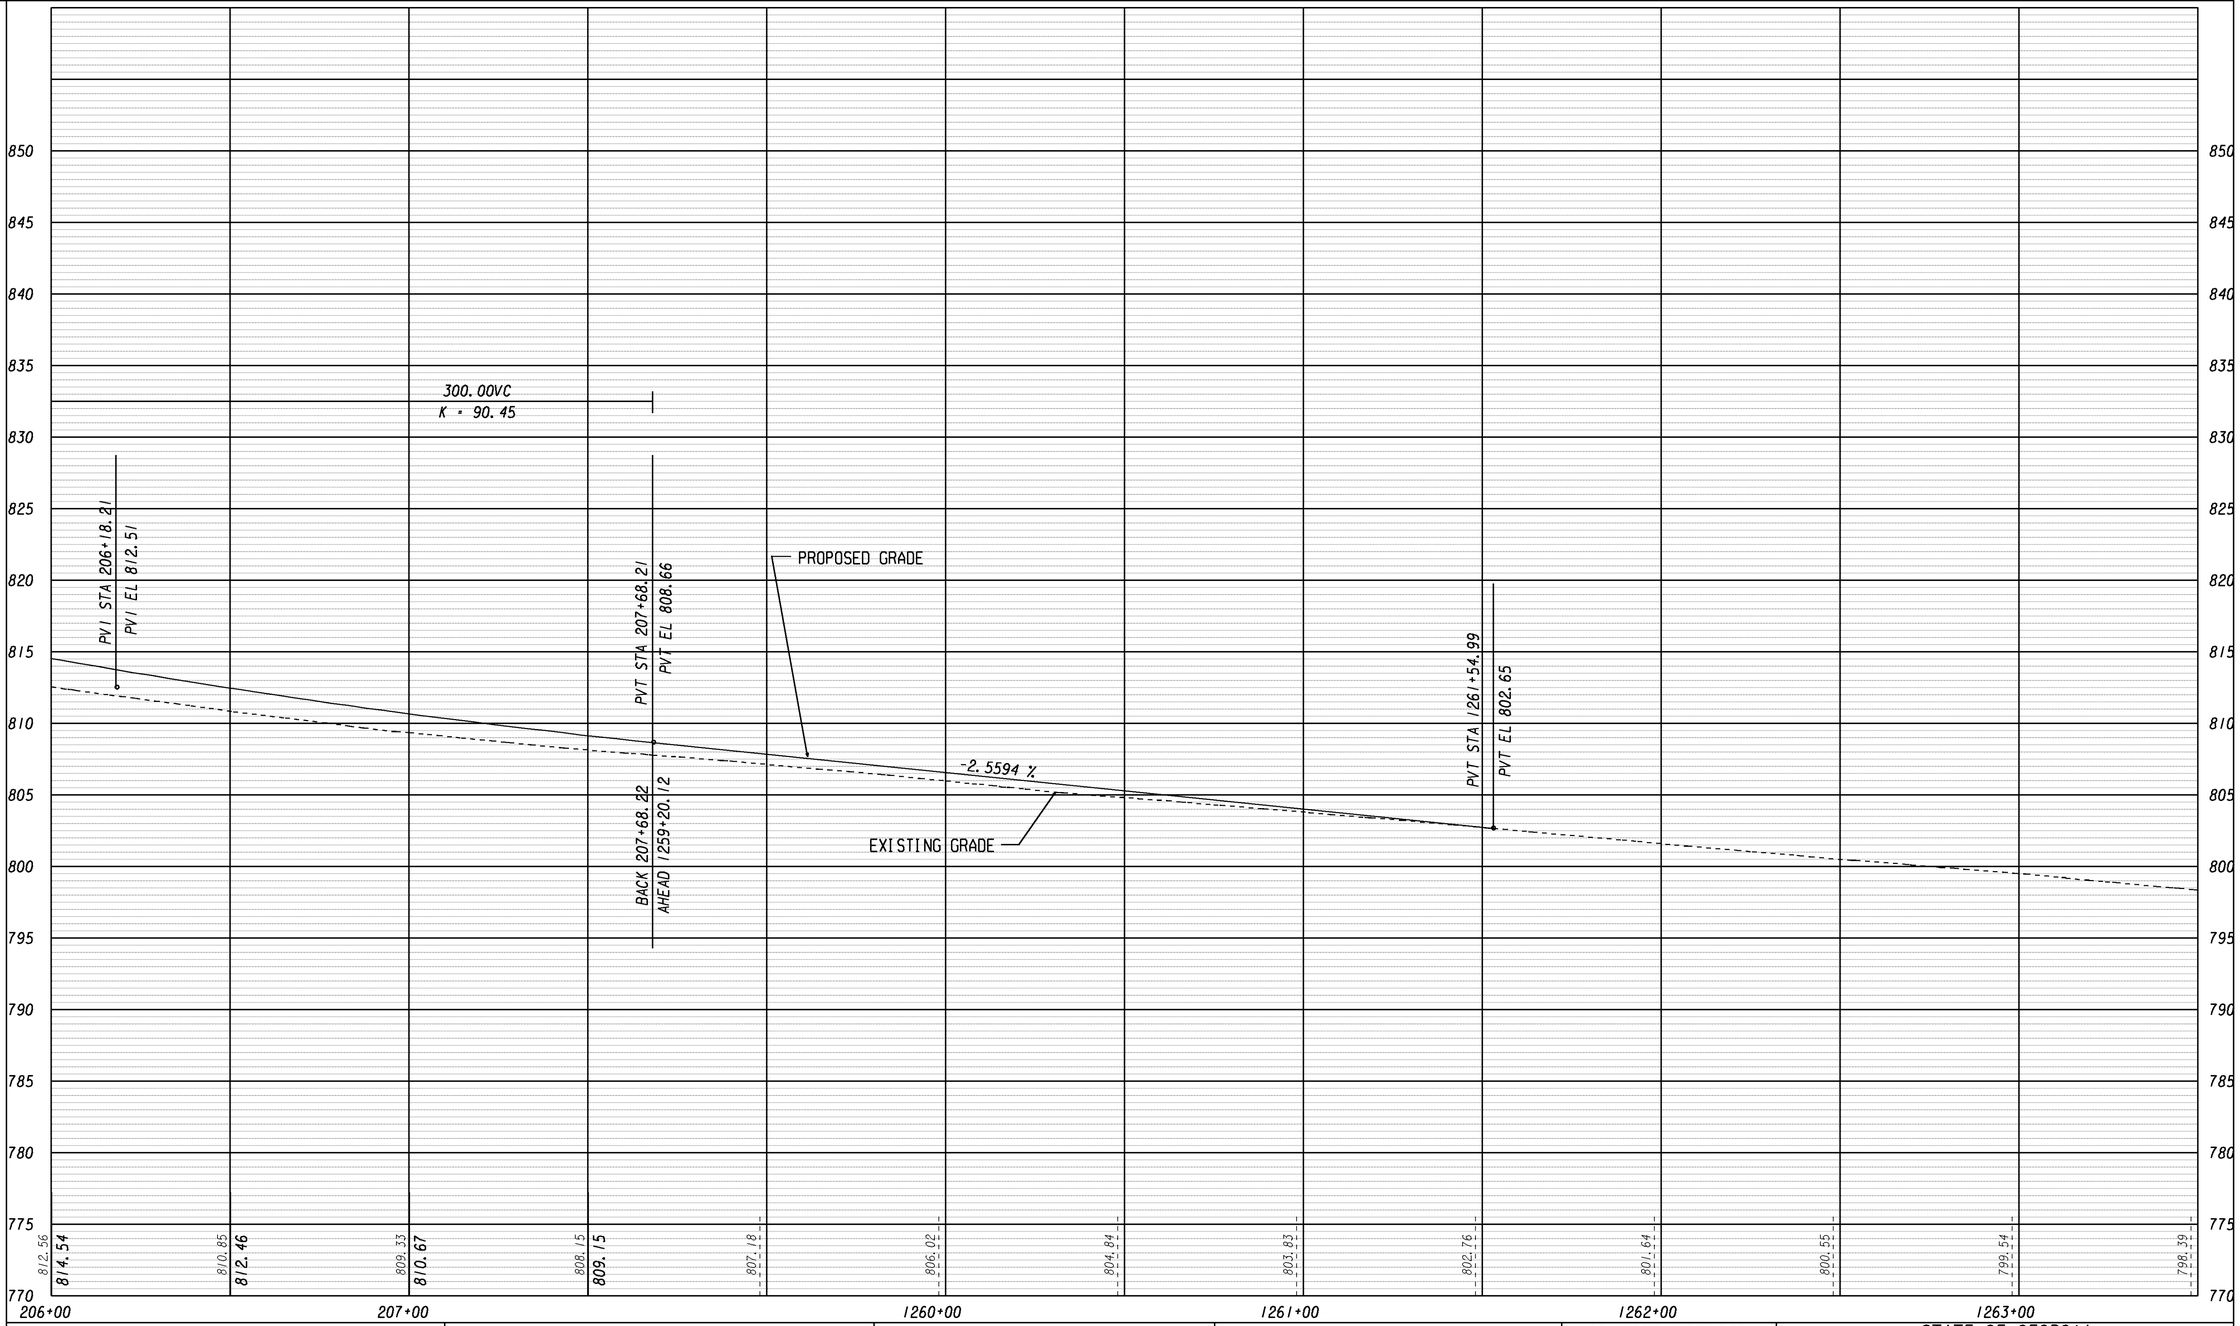

3/1/2007 G20E06

GEORGIA
DEPARTMENT OF TRANSPORTATION

SCALE:
1" = 20' HORIZONTAL
1" = 5' VERTICAL

REVISION DATES		

STATE OF GEORGIA
DEPARTMENT OF TRANSPORTATION

OFFICE: ROADWAY DESIGN

I-285 ENTRANCE RAMP "C" PROFILE

I-285 AT SR155/FLAT SHOALS
STA. 205+00 TO STA. 1262+50

DRAWING No. 15-08

5/8/2014 5:18:27 AM \\GDOT-DSN1\GOPLOT\OCF\OGC.gcf pmagoon M:\713290\DGN\713290PR08.prf