5/8/2014 5:18:19 AM \\GDOT-DSNI\GOPLOT\OCF\OGC.gcf pmagoon M:\713290\DGN\713290PR09.prf

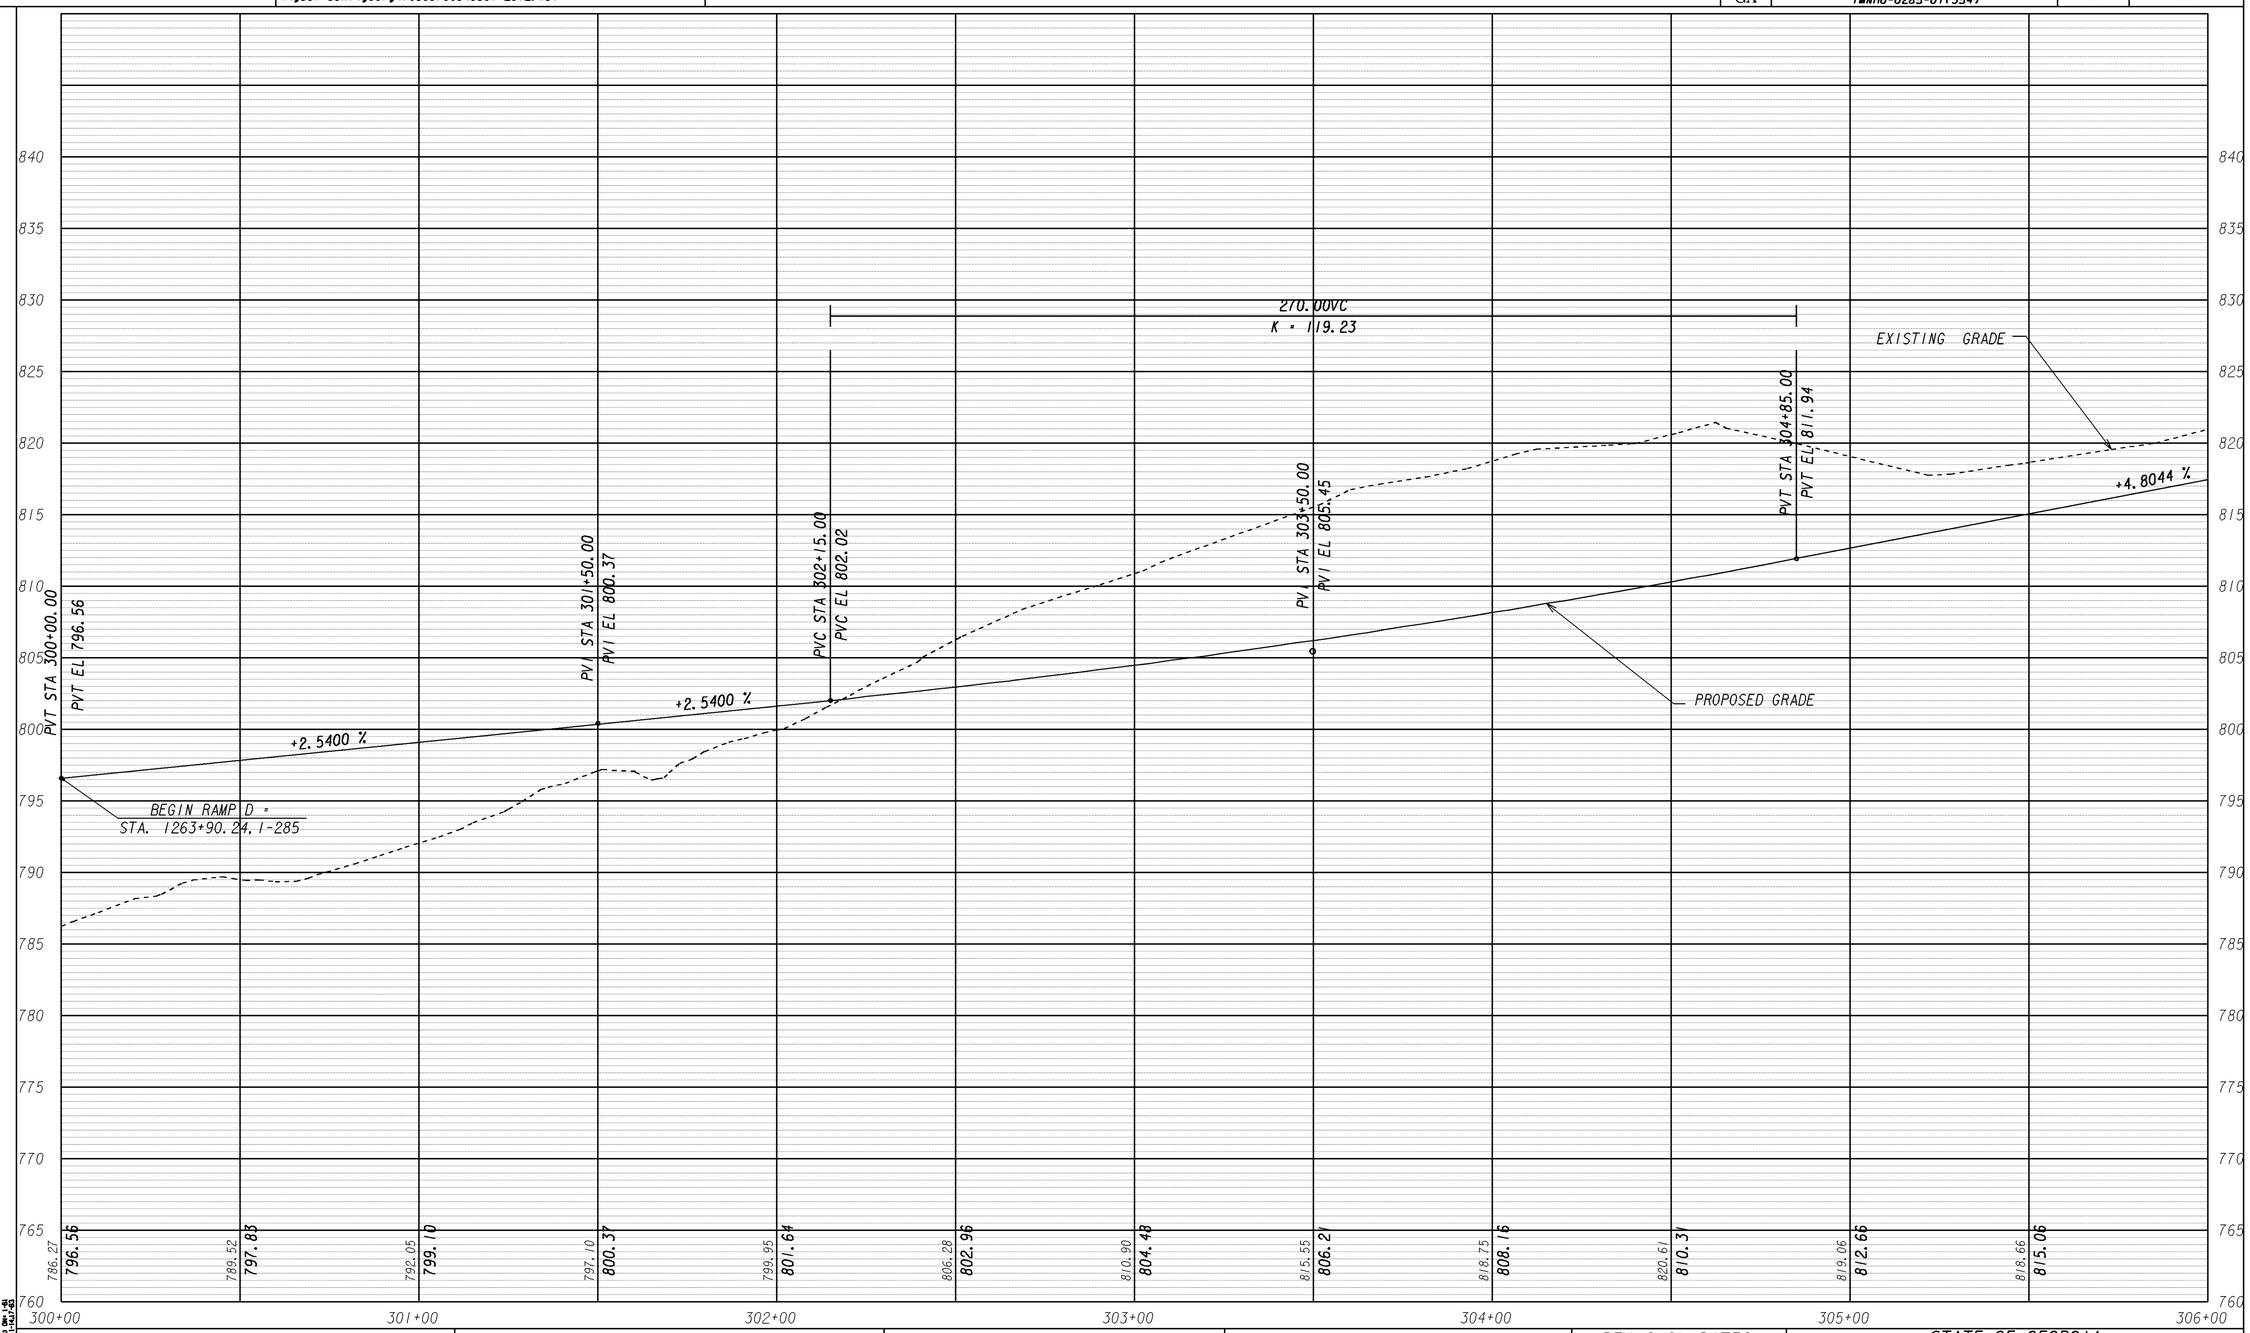

m:\713290\dgn\713290PR09.RAMP D.DGN (REF) GM: 1-81
m:\713290\dgn\GM1E0006.dgn (REF) GM: 1-141/1-43
3/1/2007 G20E06

GEORGIA
DEPARTMENT OF TRANSPORTATION

SCALE:
1" = 20' HORIZONTAL
1" = 5' VERTICAL

REVISION DATES		

STATE OF GEORGIA
DEPARTMENT OF TRANSPORTATION

OFFICE: ROADWAY DESIGN

I-285 WESTBOUND EXIT RAMP "D" PROFILE

I-285 AT SR155/FLAT SHOALS
STA. 300+00 TO STA. 306+00

DRAWING No. 15-09

5/8/2014 5:18:19 AM \\GDOT-DSNI\GOPLOT\OCF\OGC.gcf pmagoon M:\713290\DGN\713290PR09.prf