5/8/2014 5:18:17 AM \\GDOT-DSNI\GOPLOT\OCF\OGC.gcf pmagoon M:\713290\DGN\713290PR11.prf

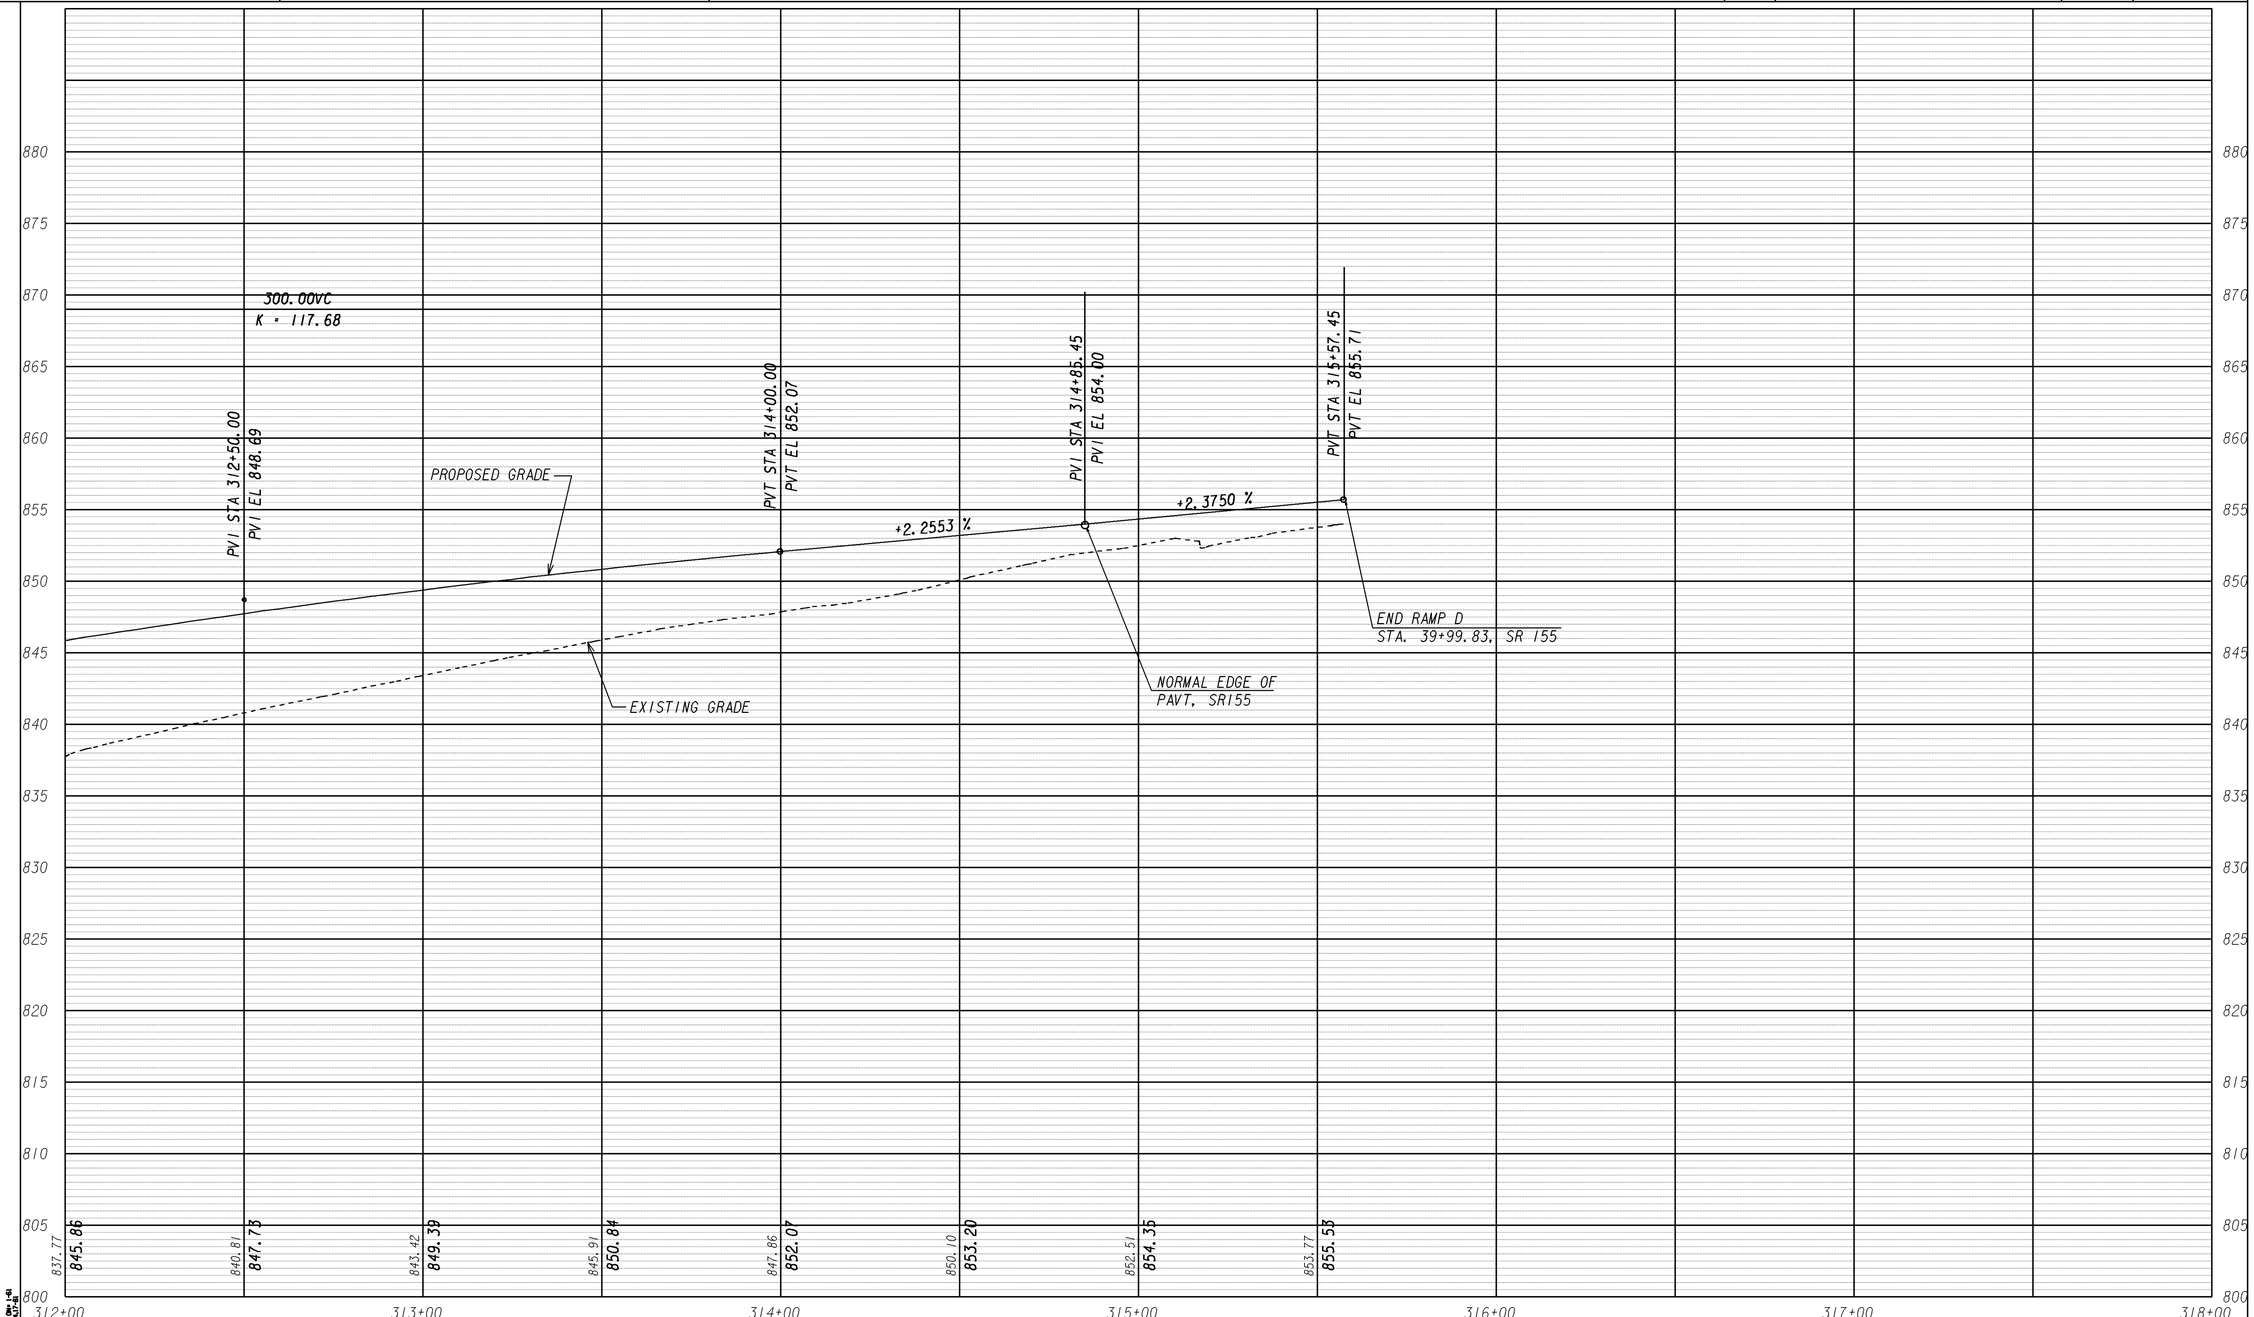

GEORGIA
DEPARTMENT OF TRANSPORTATION

SCALE:
1" = 20' HORIZONTAL
1" = 5' VERTICAL

REVISION DATES		

STATE OF GEORGIA
DEPARTMENT OF TRANSPORTATION
OFFICE: ROADWAY DESIGN

I-285 WESTBOUND EXIT RAMP "D" PROFILE

I-285 AT SR155/FLAT SHOALS
STA. 312+00 TO STA. 315+57.45

DRAWING No. 15-11

3/1/2007 G20E06

5/8/2014 5:18:17 AM \\GDOT-DSNI\GOPLOT\OCF\OGC.gcf pmagoon M:\713290\DGN\713290PR11.prf