5/8/2014 5:18:15 AM \\GDOT-DSN1\GOPLOT\QCF\QGC.qcf pmagoon M:\713290\DGN\713290PR14.prf

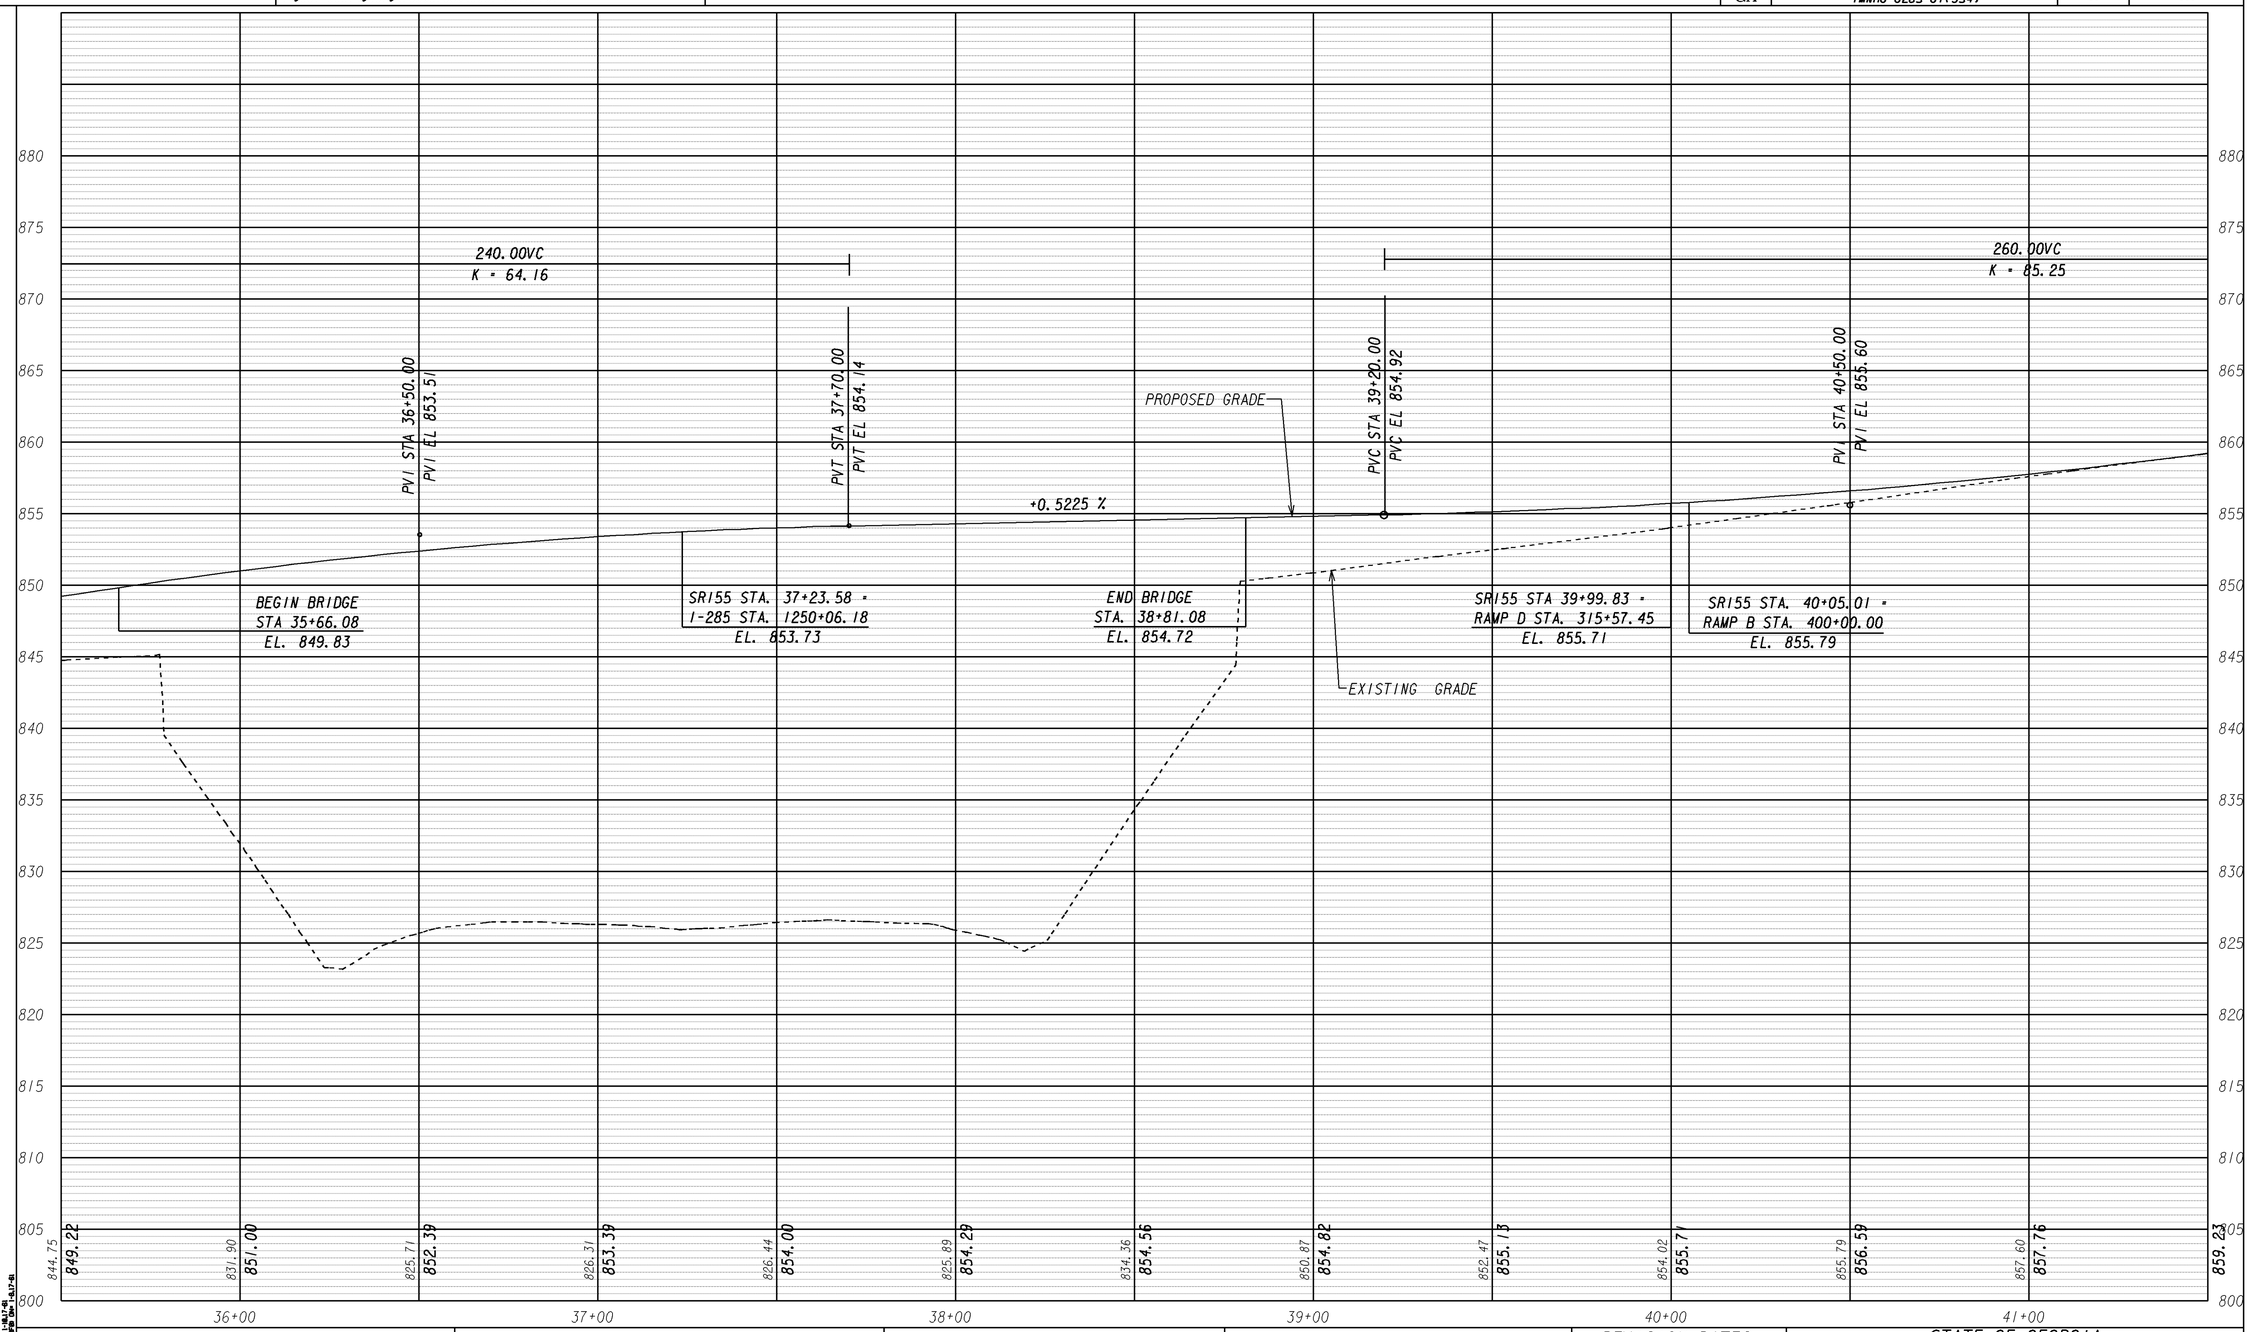

GEORGIA
DEPARTMENT OF TRANSPORTATION

SCALE:
1" = 20' HORIZONTAL
1" = 5' VERTICAL

REVISION DATES		

STATE OF GEORGIA
DEPARTMENT OF TRANSPORTATION

OFFICE: ROADWAY DESIGN

SR155 / FLAT SHOALS PKWY PROFILE

I-285 AT SR155/FLAT SHOALS
STA. 35+50 TO STA. 41+50

DRAWING No. 16-03

3/1/2007 G20EDG

5/8/2014 5:18:15 AM \\GDOT-DSN1\GOPLOT\QCF\QGC.qcf pmagoon M:\713290\DGN\713290PR14.prf