5/8/2014 Thu May 08 05:18:28 2014	\\gdot-dsn1\gocfg\resources\Gdot-2012.tbl	m:\713290\dgn\713290PR15.dgn	STATE	PROJECT NUMBER	SHEET NO.	TOTAL SHEETS
pmagoon			GA	(MNHO-0285-01(354))	87	995

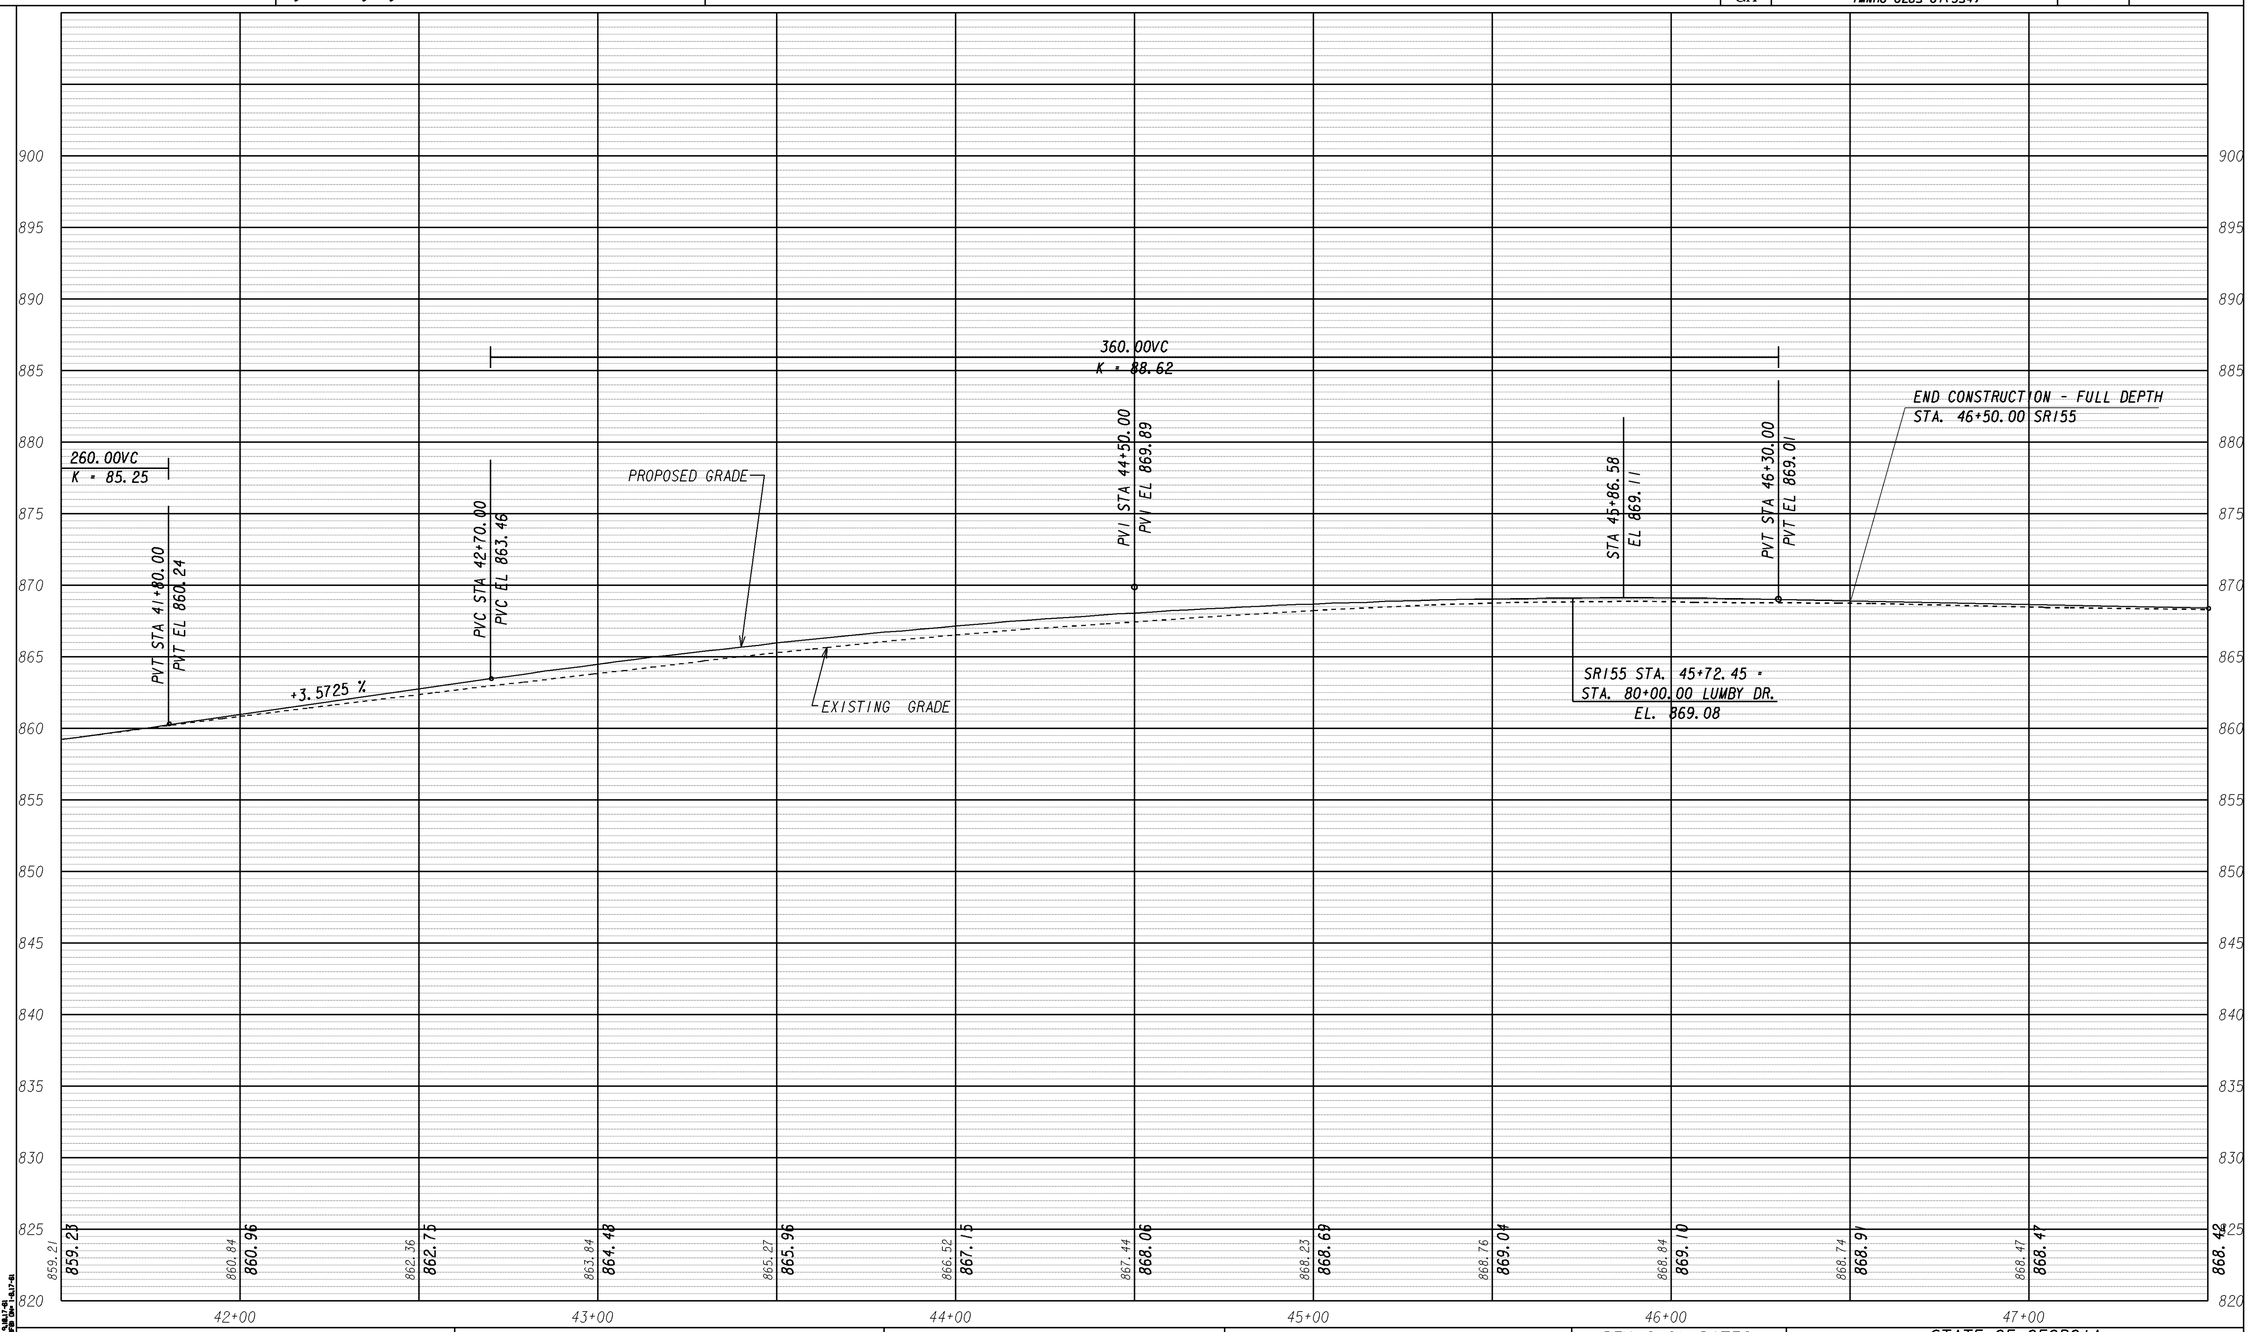

GEORGIA
DEPARTMENT OF TRANSPORTATION

SCALE:
1" = 20' HORIZONTAL
1" = 5' VERTICAL

REVISION DATES

STATE OF GEORGIA
DEPARTMENT OF TRANSPORTATION

OFFICE: ROADWAY DESIGN

SR155 / FLAT SHOALS PKWY PROFILE

I-285 AT SR155/FLAT SHOALS
STA. 41+50 TO STA. 47+50

DRAWING No. 16-04

3/1/2007 G20EDG