5/8/2014 5:18:13 AM \\GDOT-DSN1\GOPLOT\QCF\QGC.qcf pmagoon M:\713290\DGN\713290PR16.prf

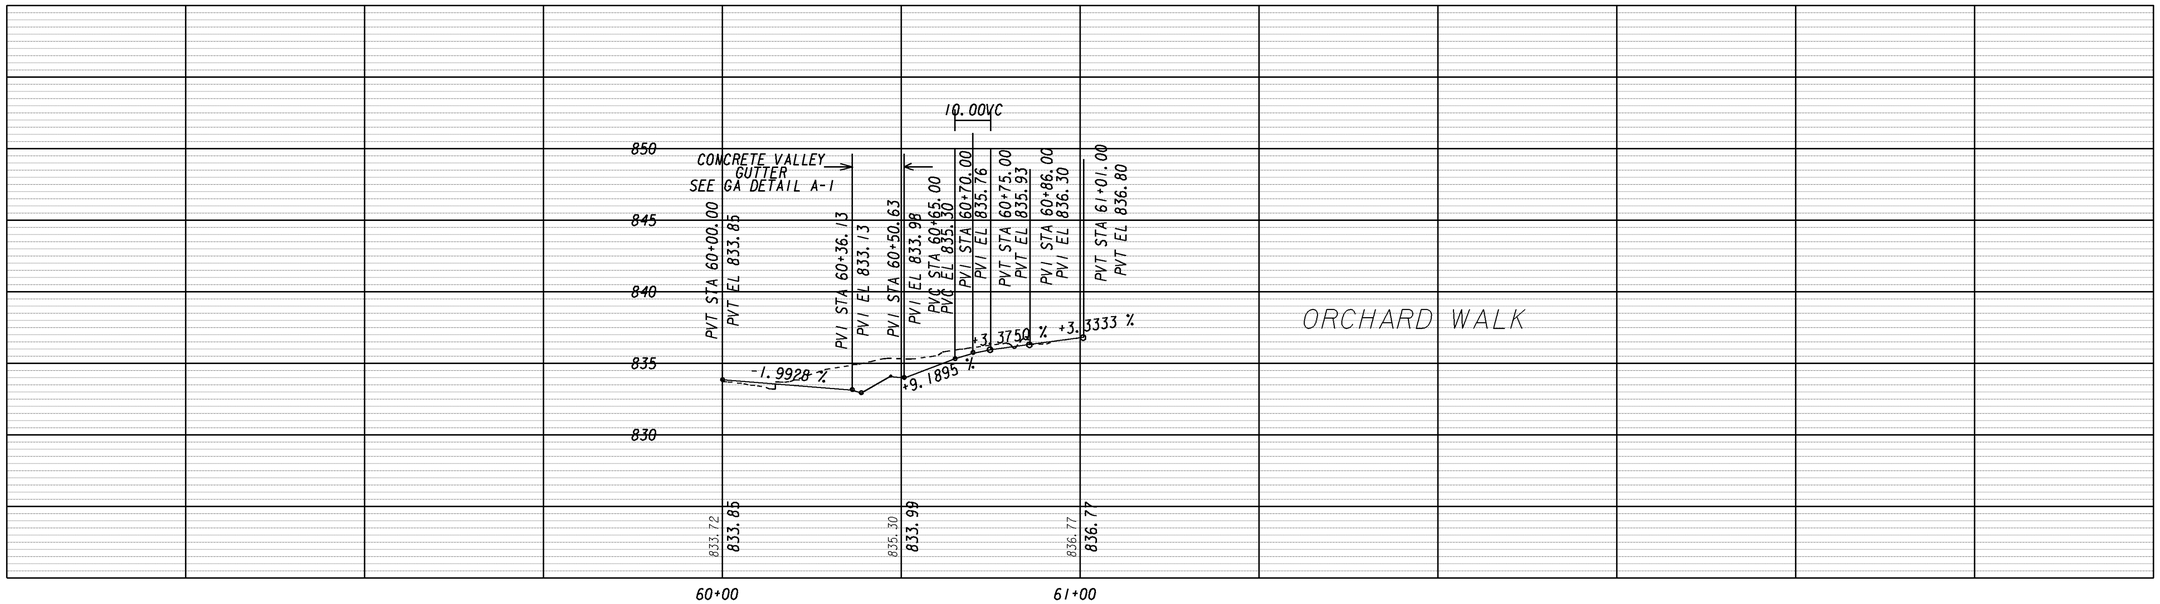

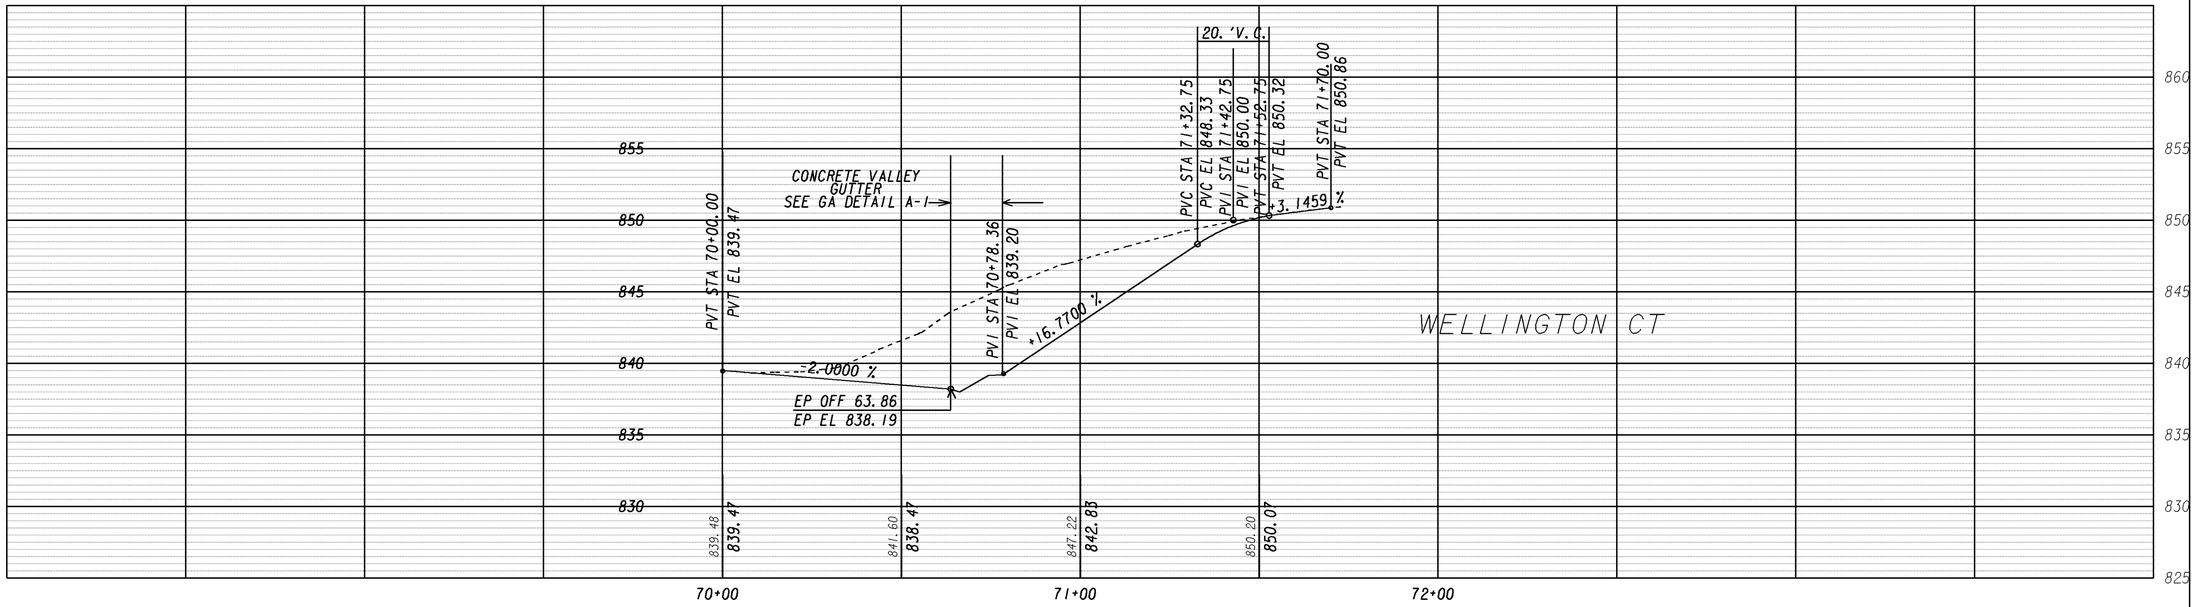

REVISION DATES		

GEORGIA
DEPARTMENT OF TRANSPORTATION

SCALE:
1" = 20' HORIZONTAL
1" = 5' VERTICAL

STATE OF GEORGIA
DEPARTMENT OF TRANSPORTATION
OFFICE: ROADWAY DESIGN

ORCHARD WALK PROFILE
WELLINGTON CT PROFILE

I-285 AT SR155/FLAT SHOALS

DRAWING No. 16-05

3/1/2007 GR220E

5/8/2014 5:18:13 AM \\GDOT-DSN1\GOPLOT\QCF\QGC.qcf pmagoon M:\713290\DGN\713290PR16.prf