5/8/2014 11:19:15 AM \\GDOT-DSNI\GOPLOT\OCF\OGC.gcf nlaw M:\713290\DGN\713290DR01.prf

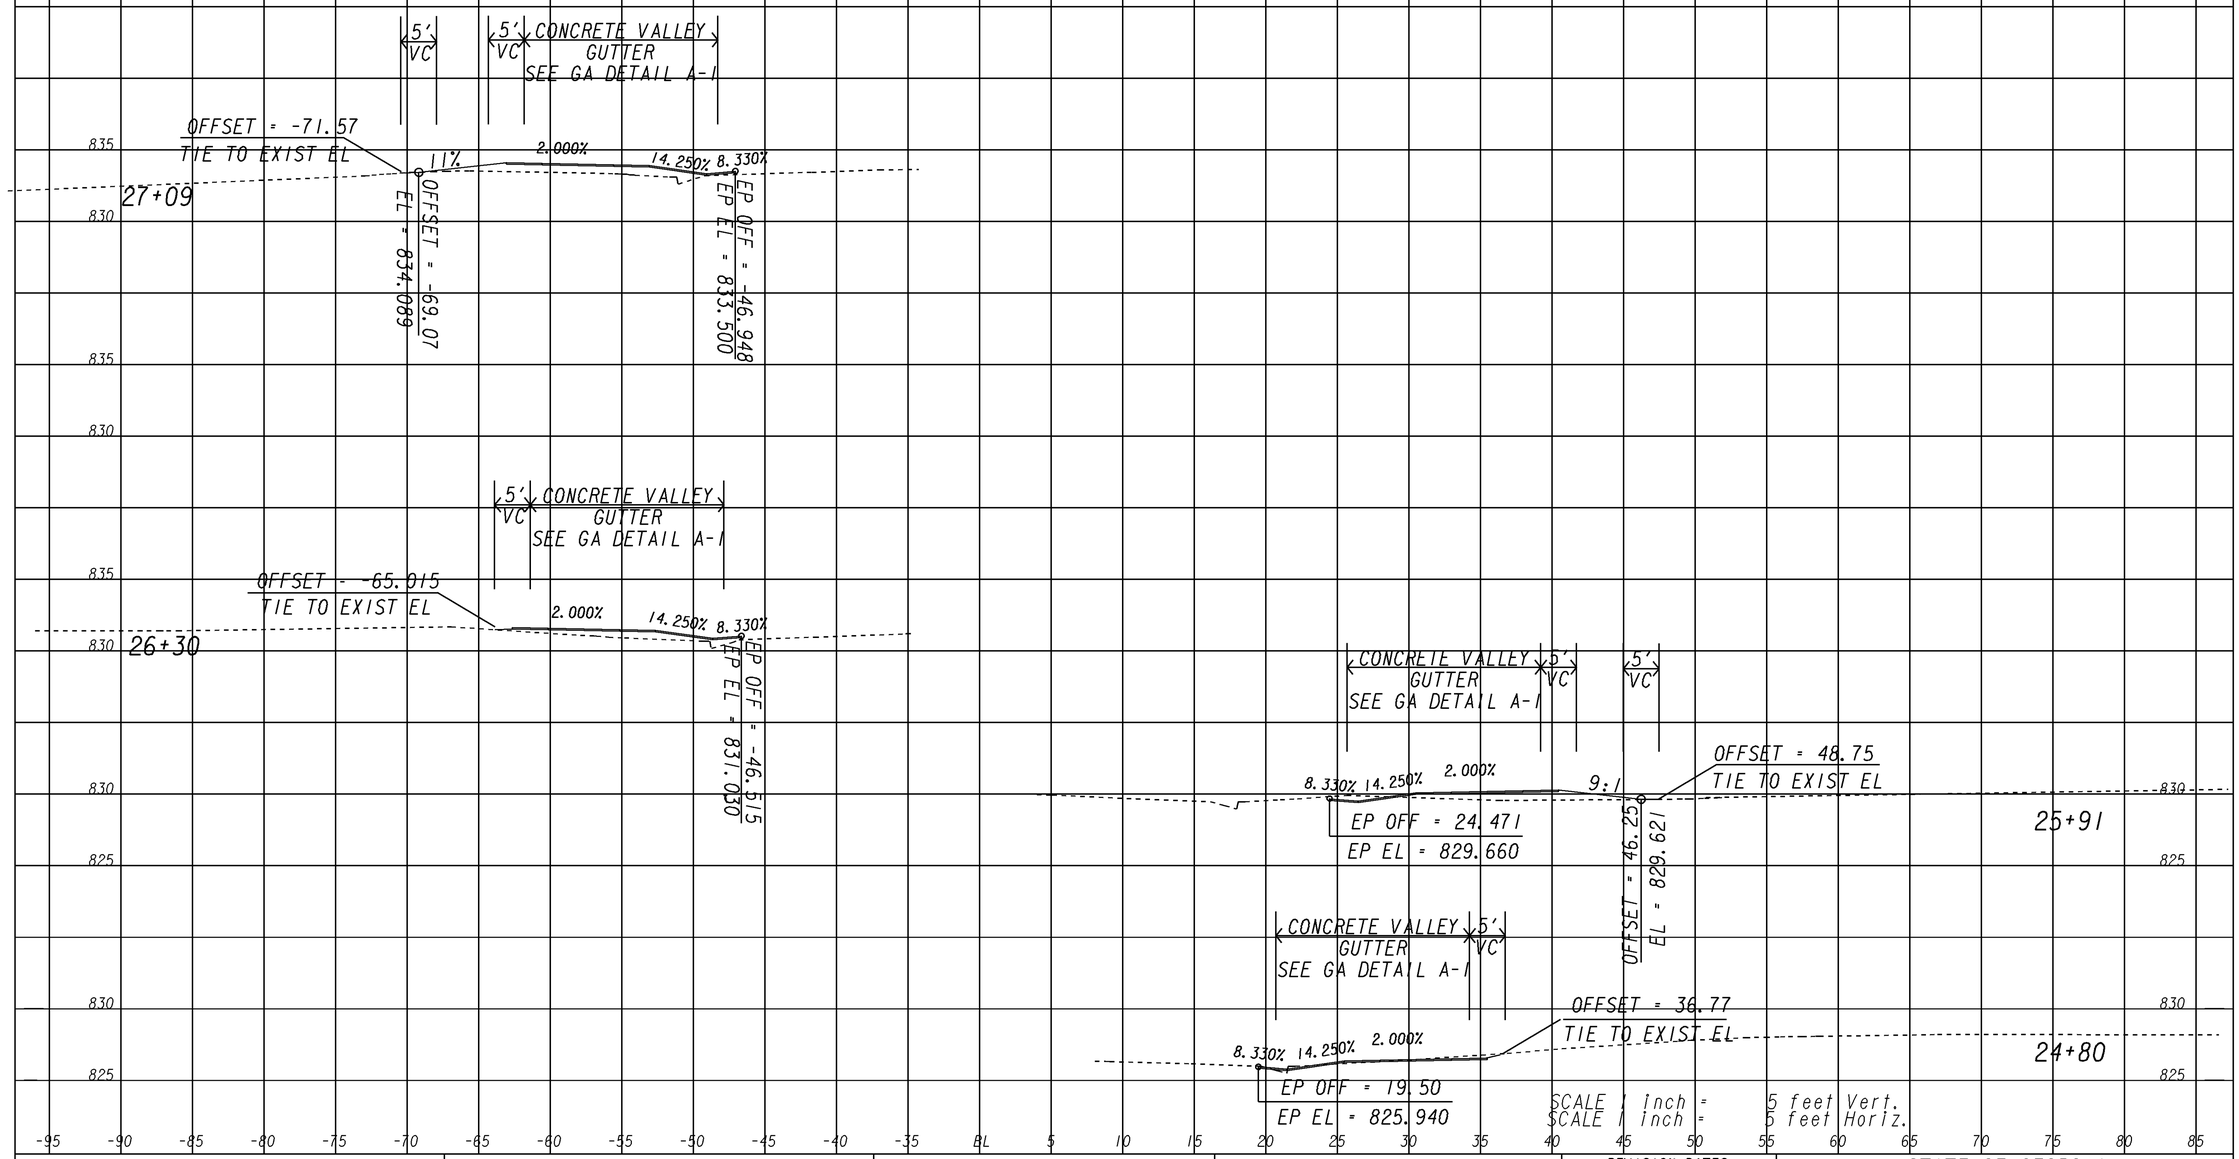

SR 155

GEORGIA
DEPARTMENT OF TRANSPORTATION

REVISION DATES		

STATE OF GEORGIA
DEPARTMENT OF TRANSPORTATION

OFFICE: ROADWAY DESIGN

DRIVEWAY PROFILES

I-285 AT SR155/FLAT SHOALS

DRAWING No. 17-01

1/5/2009 SUYSEW

5/8/2014 11:19:15 AM \\GDOT-DSNI\GOPLOT\OCF\OGC.gcf nlaw M:\713290\DGN\713290DR01.prf