8/20/2014 2:09:20 PM \\GDOT-DSN1\GOPLOT\QCF\QGC.qcf pmagoon M:\713290\Staging\713290_19-011.prf

8/20/2014 pmagoon	Wed Aug 20 14:09:36 2014	\\gdot-dsn1\gocfg\resources\Gdot-2012.tbl	M:\713290\Staging\713290sx1285_s1.dgn	STATE GA	PROJECT NUMBER IMNHO-0285-01(354)	SHEET NO. 103	TOTAL SHEETS 995

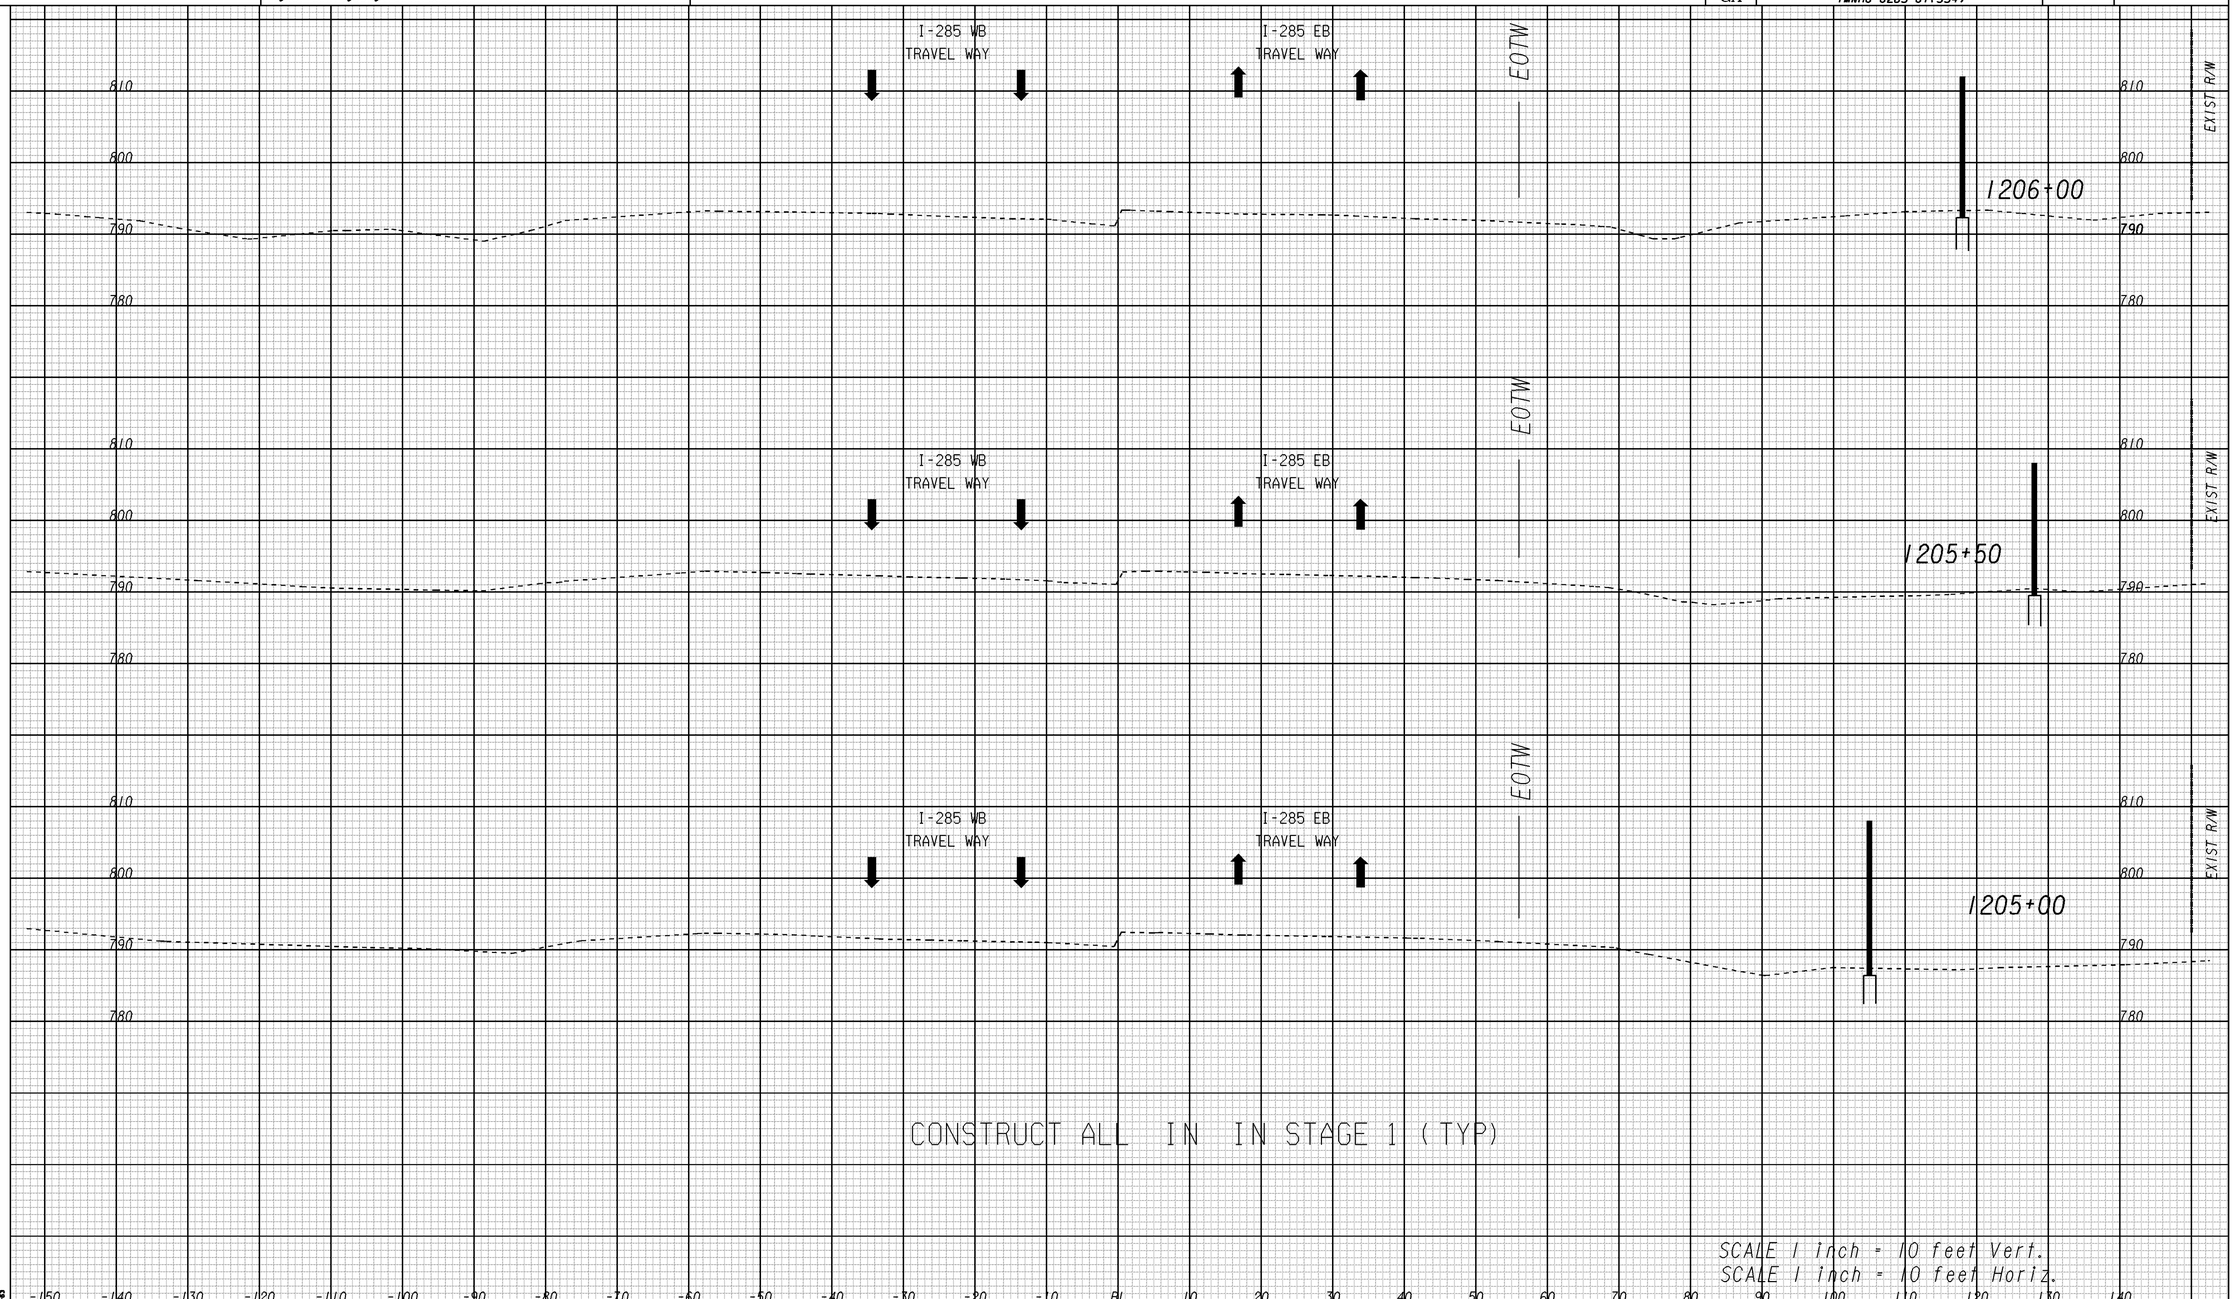

1/5/2009 SUXSEW

GEORGIA
DEPARTMENT OF TRANSPORTATION

REVISION DATES

STATE OF GEORGIA
DEPARTMENT OF TRANSPORTATION
OFFICE: ROADWAY DESIGN

CROSS SECTIONS
CONSTRUCTION STAGING
I-285 AT SR155/FLAT SHOALS
STA. 1205+00 TO STA. 1206+00

DRAWING No. 19-011