8/20/2014 Wed Aug 20 14:09:31 2014 pmagoon	\\gdot-dsn1\gocfg\resources\Gdot-2012.tbl	M:\713290\Staging\713290sx1285_s1.dgn	STATE	PROJECT NUMBER	SHEET NO.	TOTAL SHEETS
			GA	(MNHO-0285-01(354)	104	995

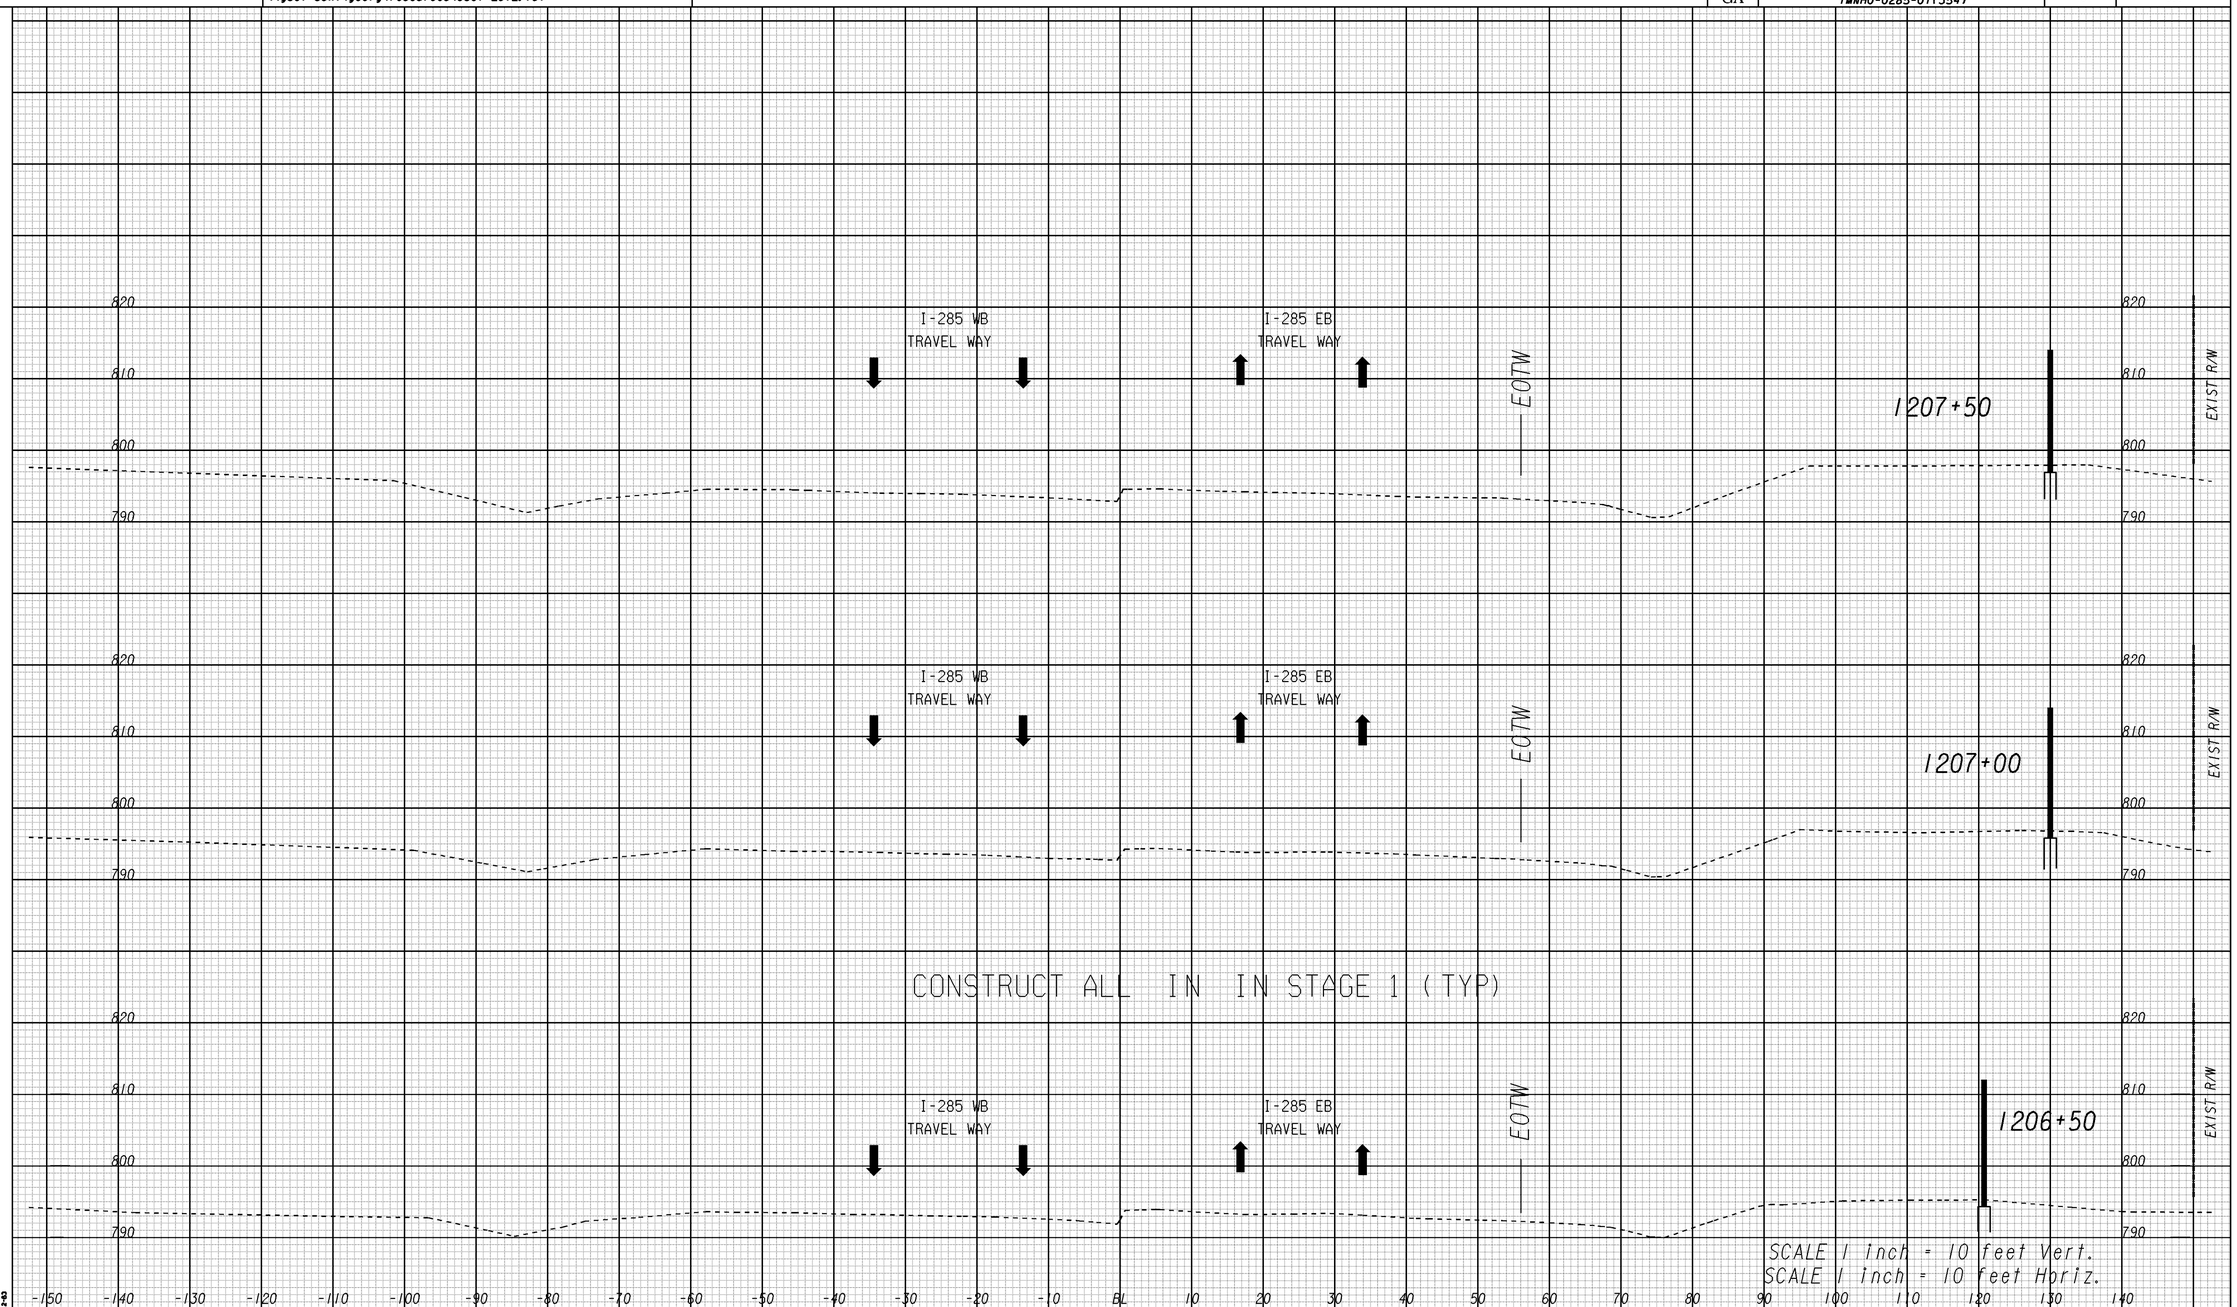

1/5/2009 SUYSEW

M:\713290\Staging\STAGING GRID.dgn GRID Dev 2-43

GEORGIA
DEPARTMENT OF TRANSPORTATION

REVISION DATES		

STATE OF GEORGIA
DEPARTMENT OF TRANSPORTATION

OFFICE: ROADWAY DESIGN

CROSS SECTIONS
CONSTRUCTION STAGING
I-285 AT SR155/FLAT SHOALS
STA. 1206+50 TO STA. 1207+50

DRAWING No. 19-012