8/20/2014	Wed Aug 20 14:09:36 2014	\\gdot-dsn1\gocfg\resources\Gdot-2012.tbl	M:\713290\Staging\713290sx1285_s1.dgn	STATE	PROJECT NUMBER	SHEET NO.	TOTAL SHEETS
pmagoon				GA	IMNHO-0285-01(354)	105	995

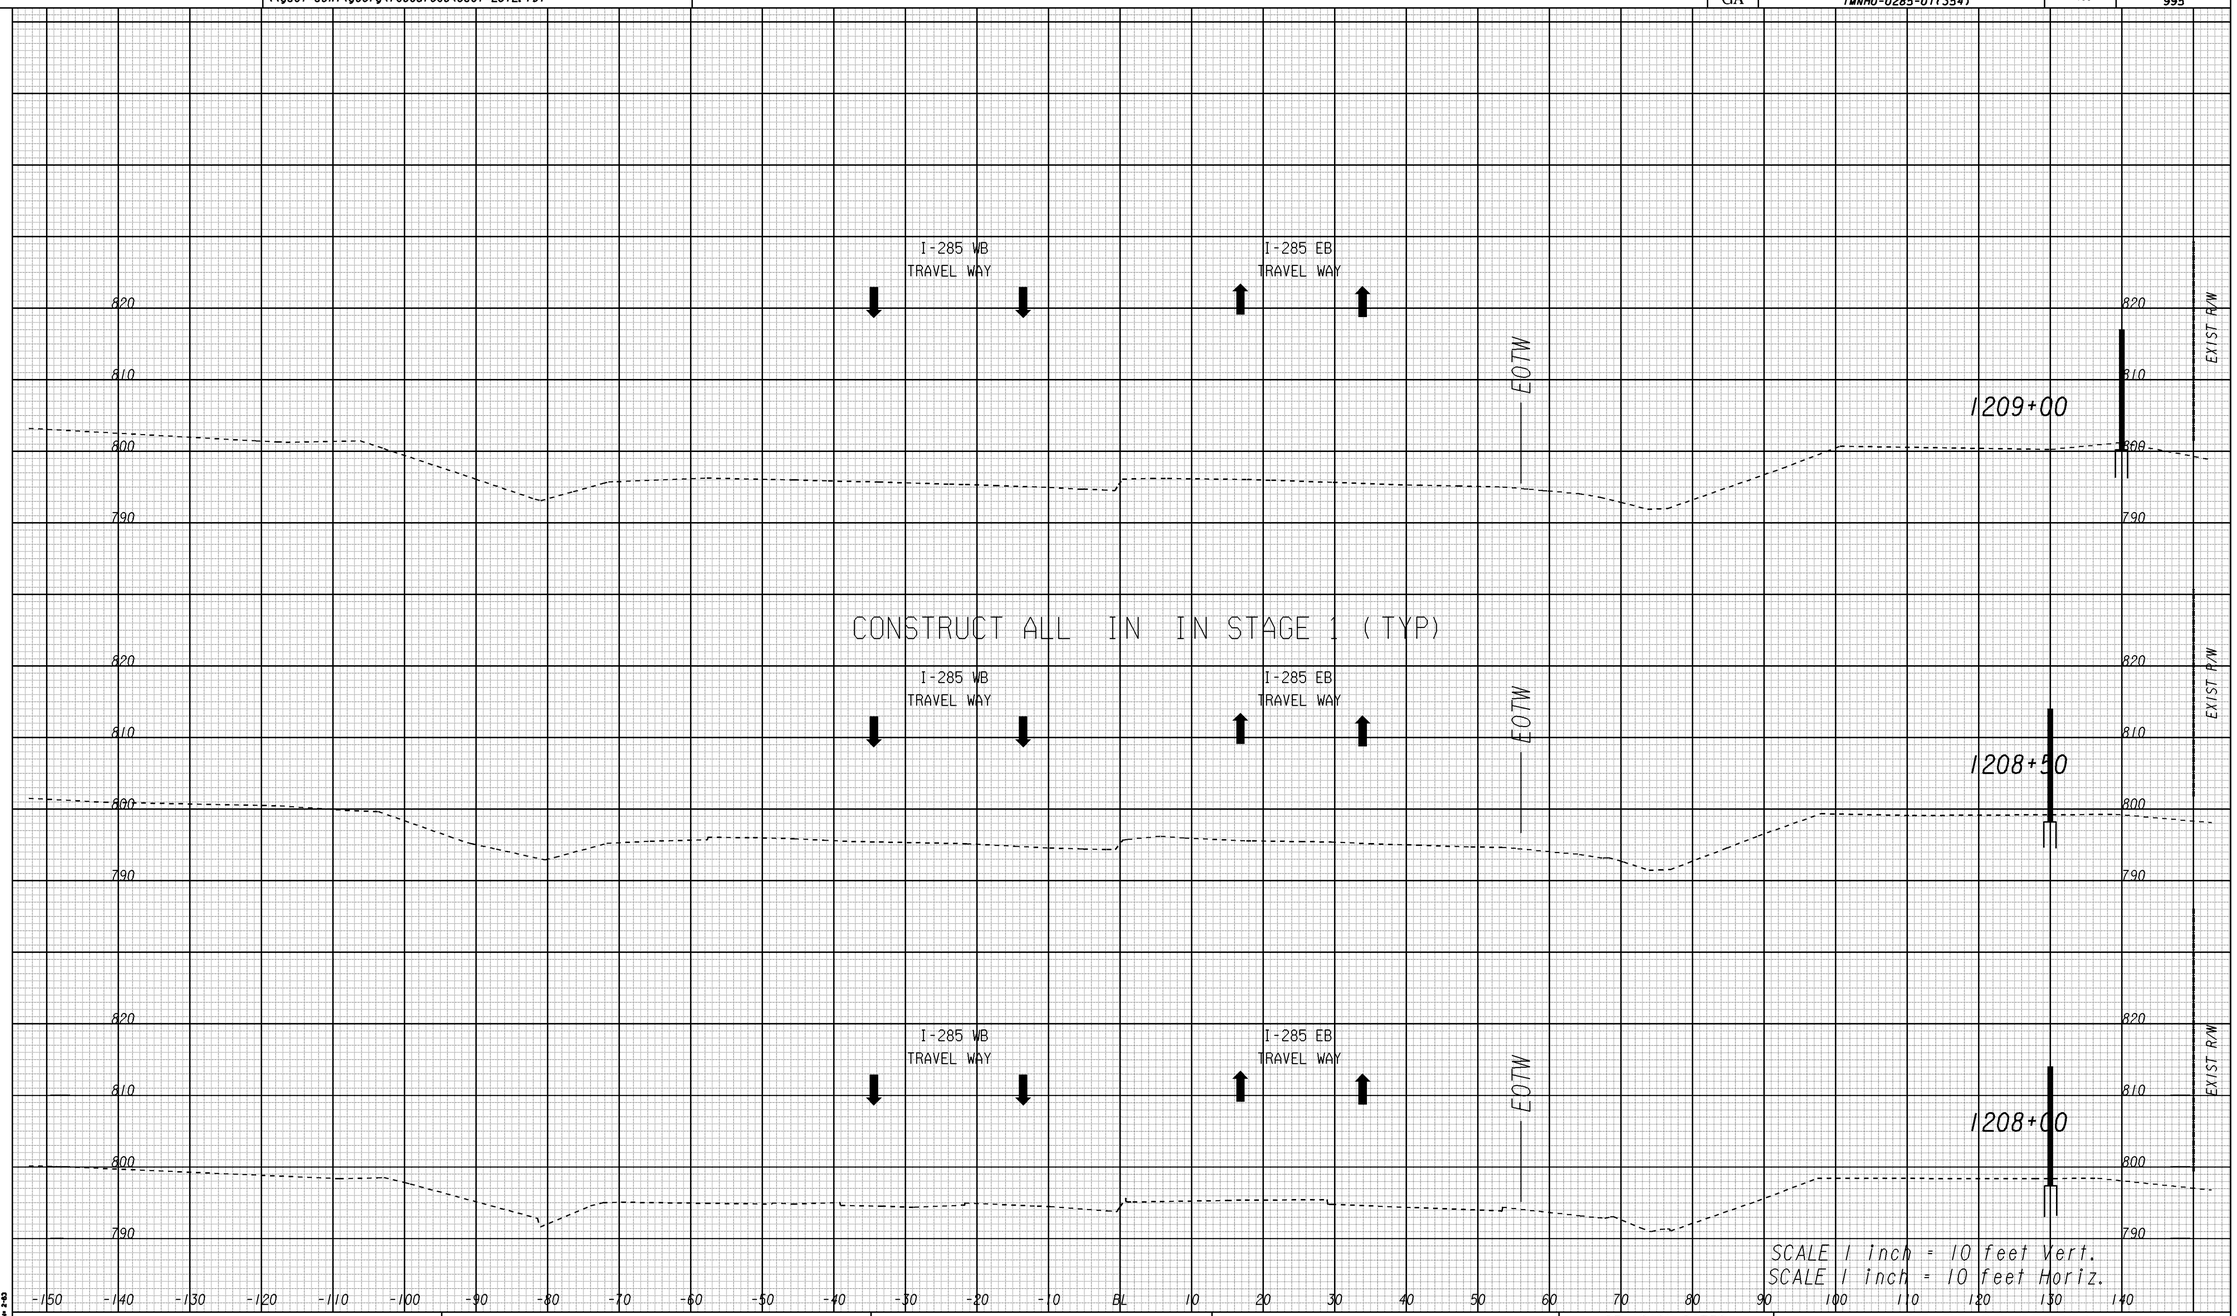

GEORGIA
DEPARTMENT OF TRANSPORTATION

REVISION DATES

STATE OF GEORGIA
DEPARTMENT OF TRANSPORTATION
OFFICE: ROADWAY DESIGN

CROSS SECTIONS
CONSTRUCTION STAGING
I-285 AT SR155/FLAT SHOALS
STA. 1208+00 TO STA. 1209+00

DRAWING No. 19-013

1/5/2009 SUXSEW