8/20/2014 2:09:34 PM \\GDOT-DSN1\GOPLOT\QCF\OGC.qcf pmagoon M:\713290\Staging\713290_19-015.prf

8/20/2014 Wed Aug 20 14:09:39 2014	\\gdot-dsn1\gocfg\resources\Gdot-2012.tbl	M:\713290\Staging\713290sx1285_s1.dgn	STATE	PROJECT NUMBER	SHEET NO.	TOTAL SHEETS
pmagoon			GA	IMNHO-0285-01(354)	107	995

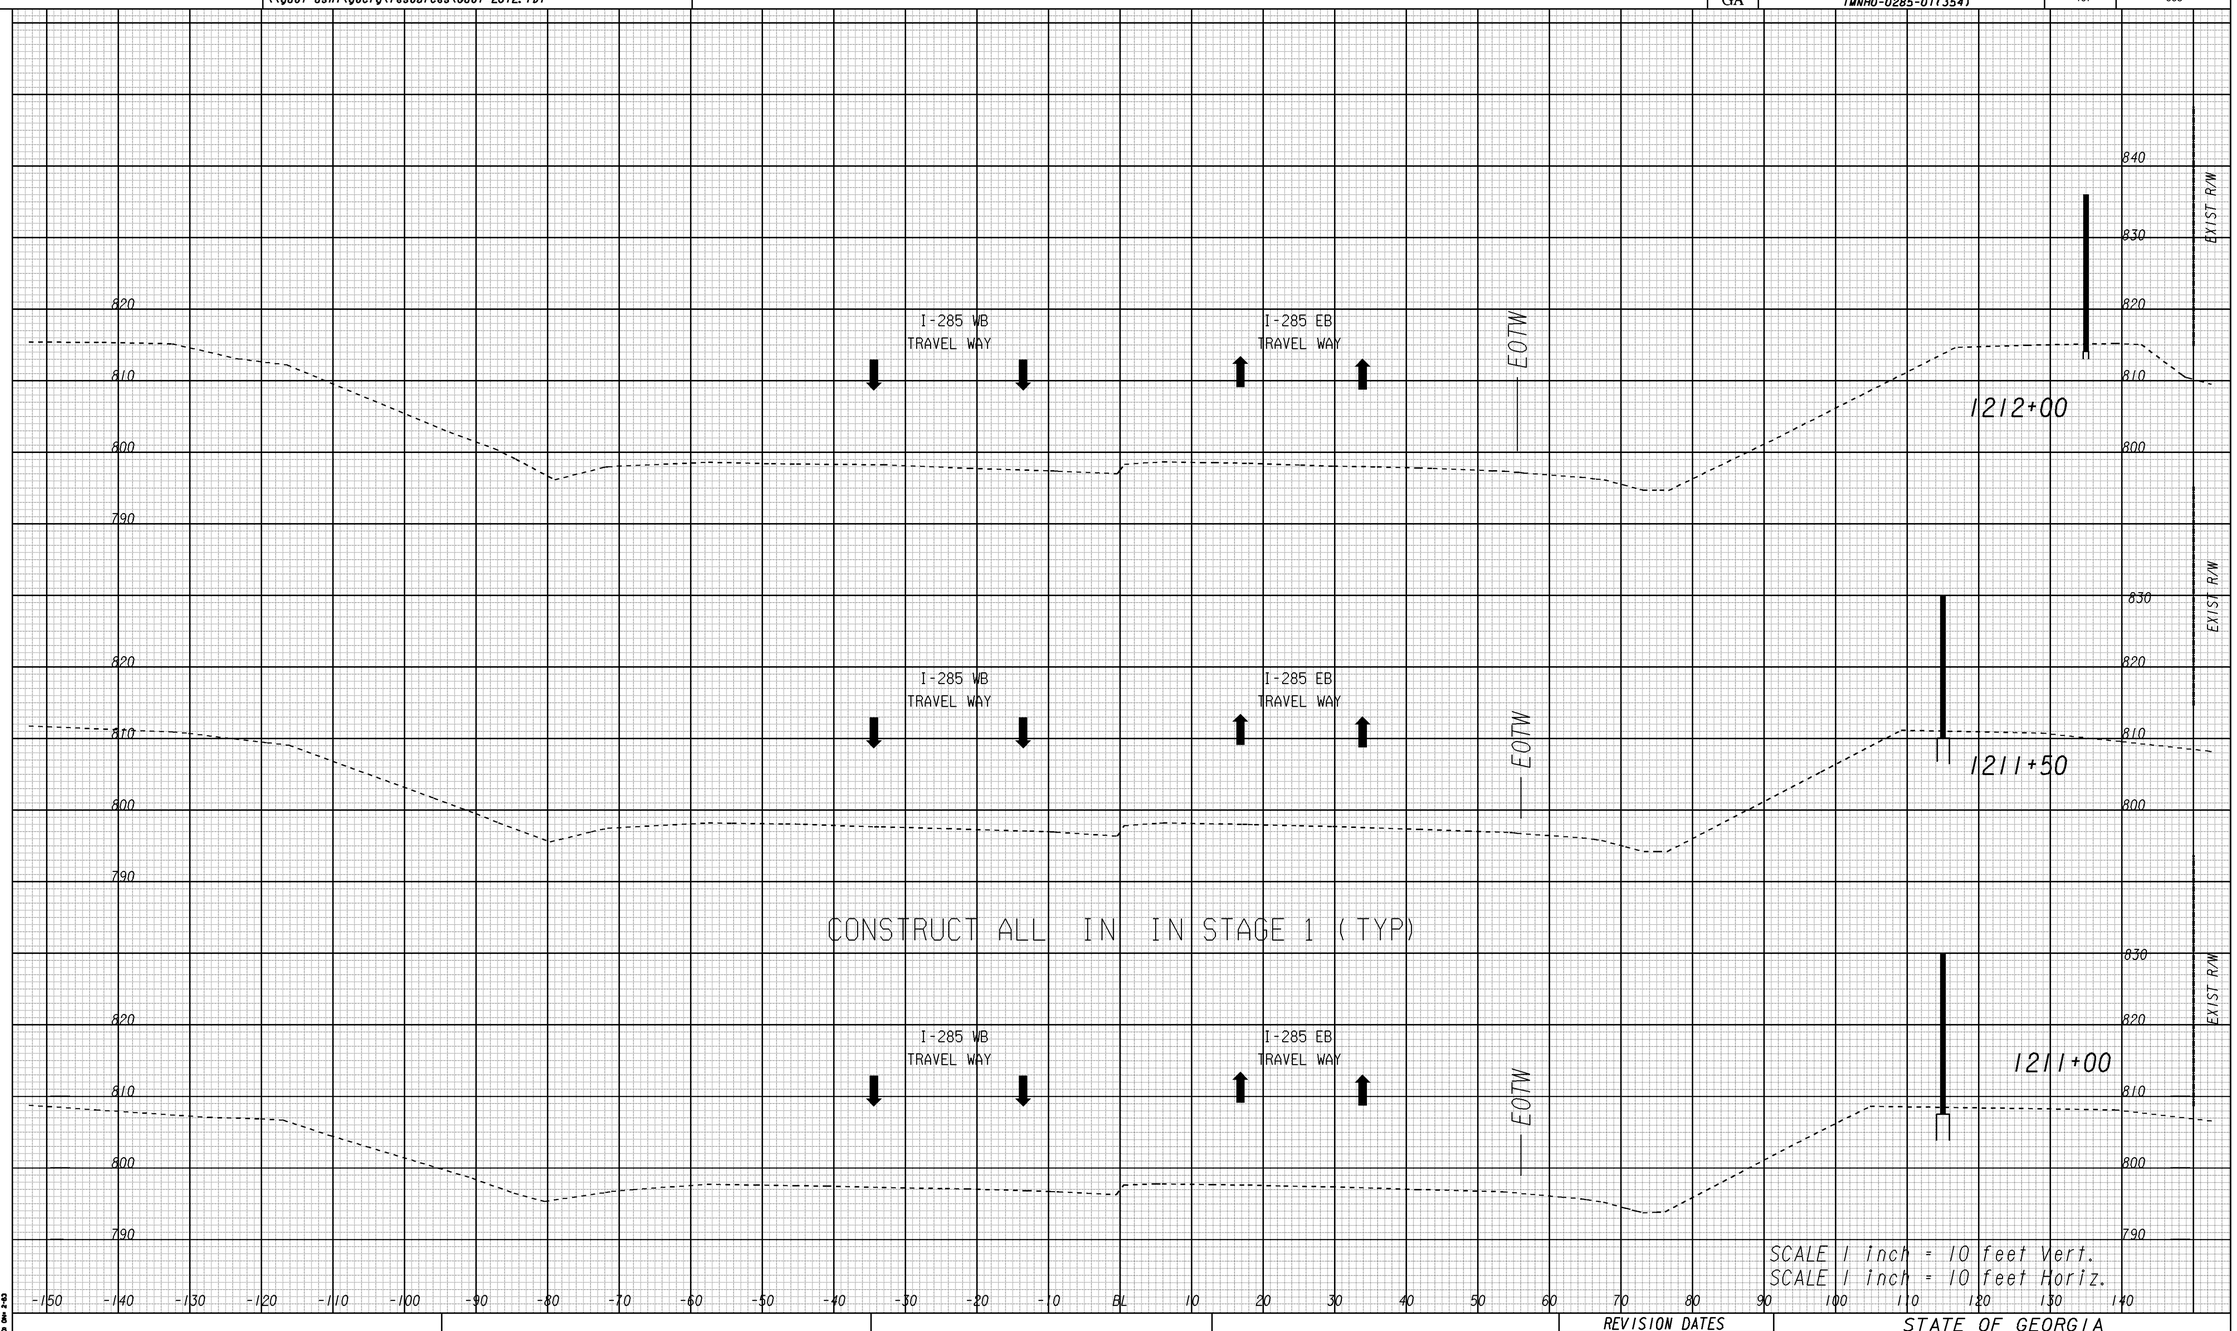

1/5/2009 SunSew

M:\713290\Staging\s1285sg1.dgn GRID Gwi 2-43

GEORGIA
DEPARTMENT OF TRANSPORTATION

REVISION DATES		

STATE OF GEORGIA
DEPARTMENT OF TRANSPORTATION
OFFICE: ROADWAY DESIGN

CROSS SECTIONS CONSTRUCTION STAGING

I-285 AT SR155/FLAT SHOALS
STA. 1211+00 TO STA. 1212+00

DRAWING No. 19-015

8/20/2014 2:09:34 PM \\GDOT-DSN1\GOPLOT\QCF\OGC.qcf pmagoon M:\713290\Staging\713290_19-015.prf