8/20/2014 2:09:39 PM \\GDOT-DSN1\GOPLOT\QCF\OGC.qcf pmagoon M:\713290\Staging\713290_19-017.prf

8/20/2014 Wed Aug 20 14:09:43 2014	\\gdot-dsn1\gocfg\resources\Gdot-2012.tbl	M:\713290\Staging\713290sx1285_s1.dgn	STATE	PROJECT NUMBER	SHEET NO.	TOTAL SHEETS
pmagoon			GA	IMNHO-0285-01(354)	109	995

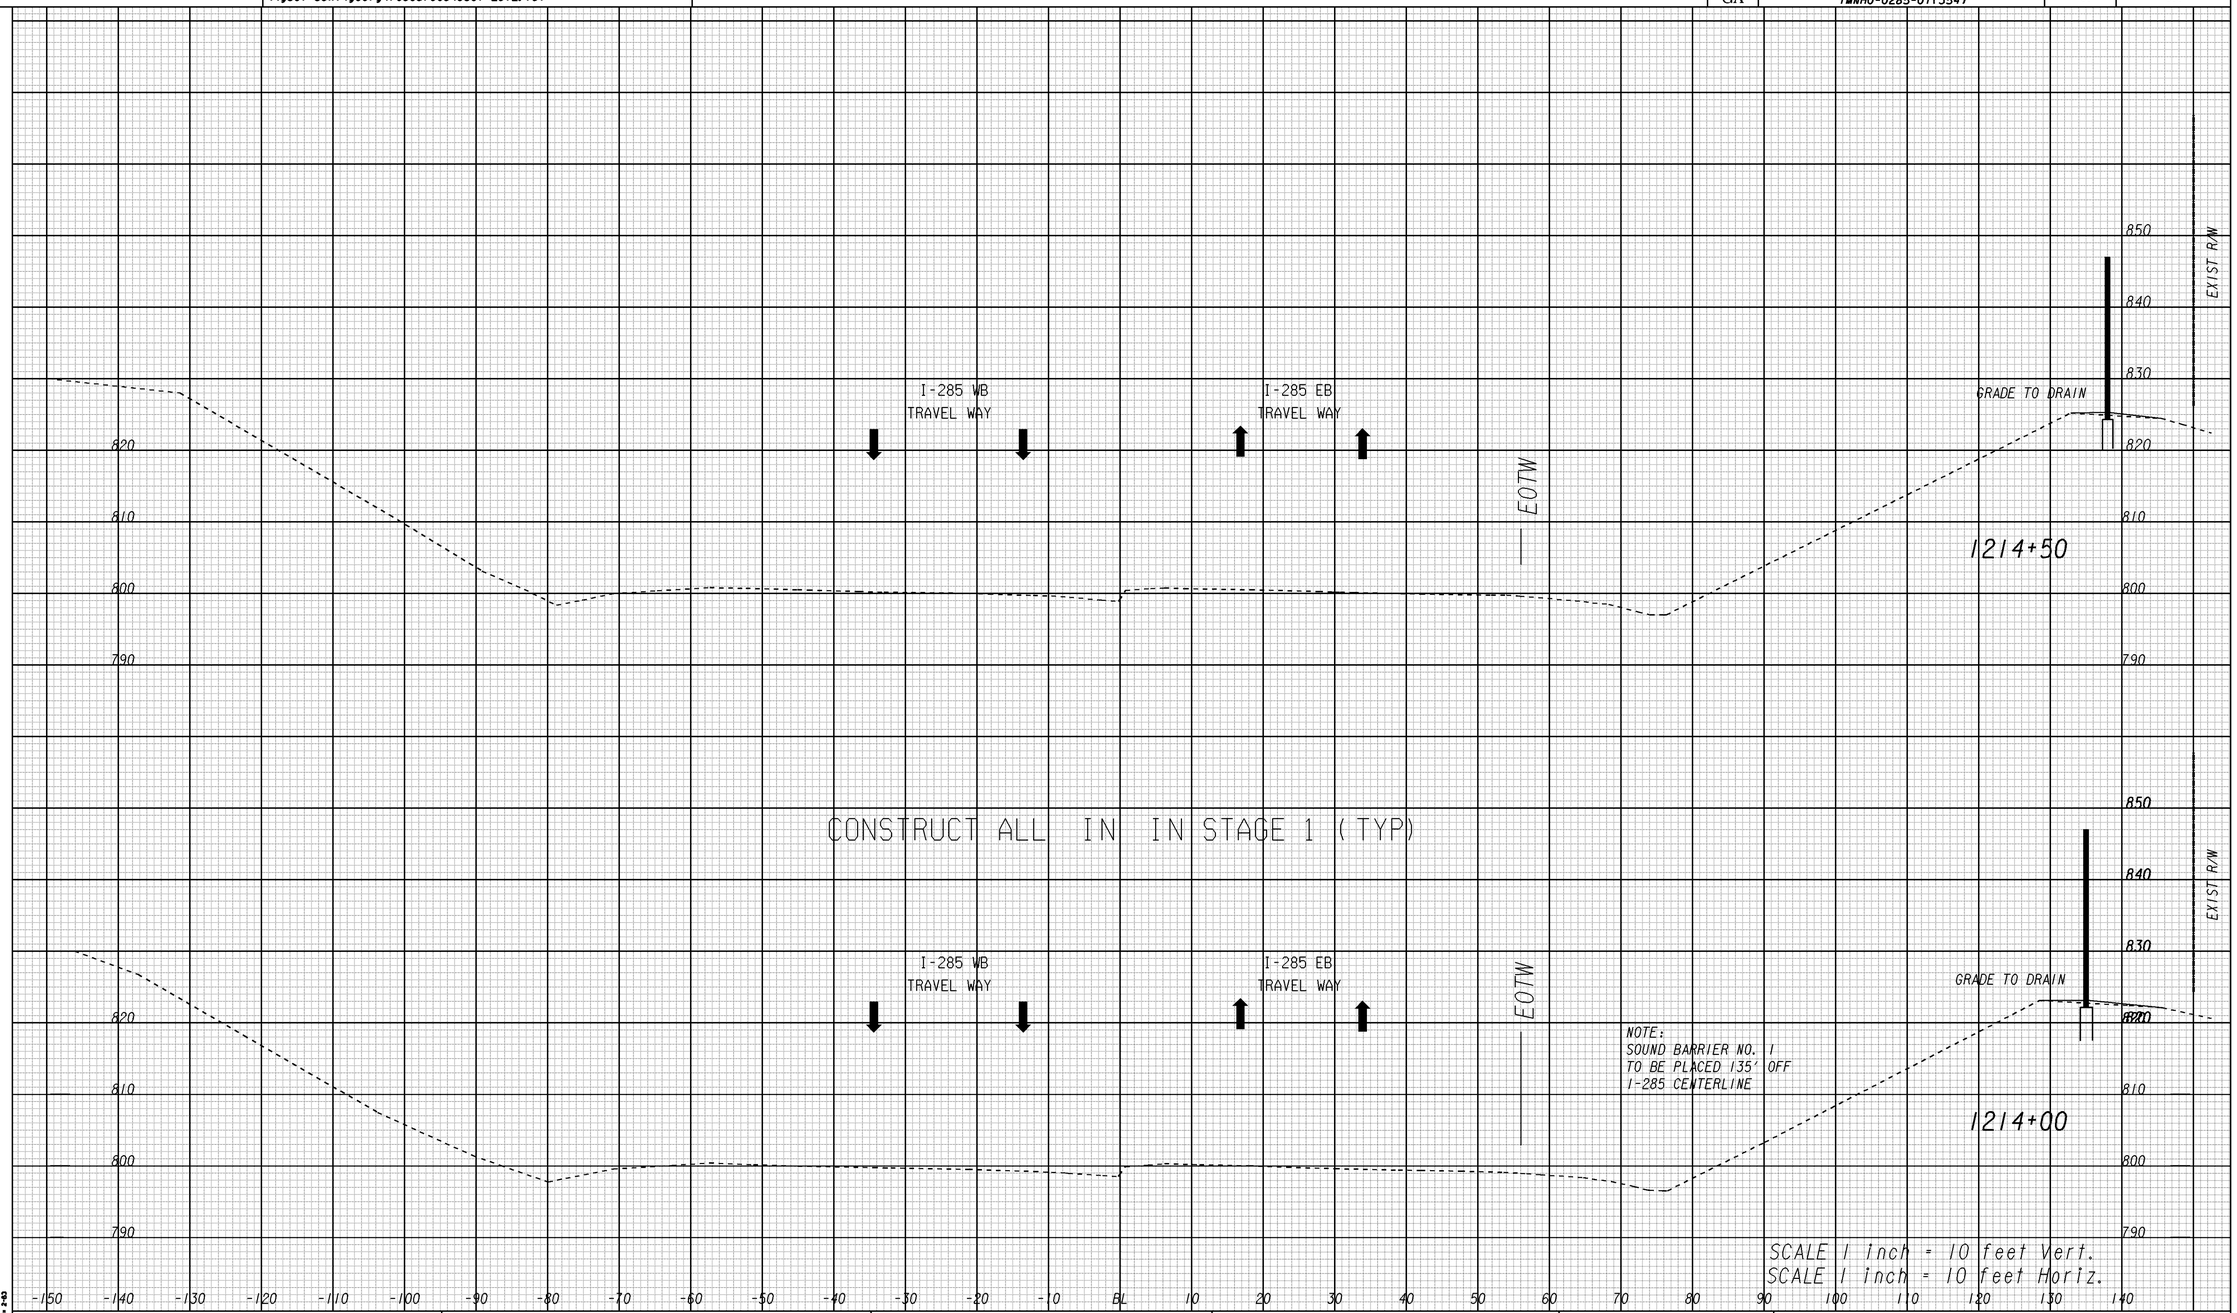

SCALE 1 inch = 10 feet Vert.
SCALE 1 inch = 10 feet Horiz.

1/5/2009 SUYSEW

M:\713290\Staging\STAGING GRIDdgn GRID Dw 2-43

GEORGIA
DEPARTMENT OF TRANSPORTATION

REVISION DATES		

STATE OF GEORGIA
DEPARTMENT OF TRANSPORTATION
OFFICE: ROADWAY DESIGN

CROSS SECTIONS CONSTRUCTION STAGING

I-285 AT SR155/FLAT SHOALS
STA. 1214+00 TO STA. 1214+50

DRAWING No. 19-017

8/20/2014 2:09:39 PM \\GDOT-DSN1\GOPLOT\QCF\OGC.qcf pmagoon M:\713290\Staging\713290_19-017.prf