8/20/2014 2:09:42 PM \\GDOT-DSNI\GOPLOT\QCF\OGC.qcf pmagoon M:\713290\Staging\713290_19-019.prf

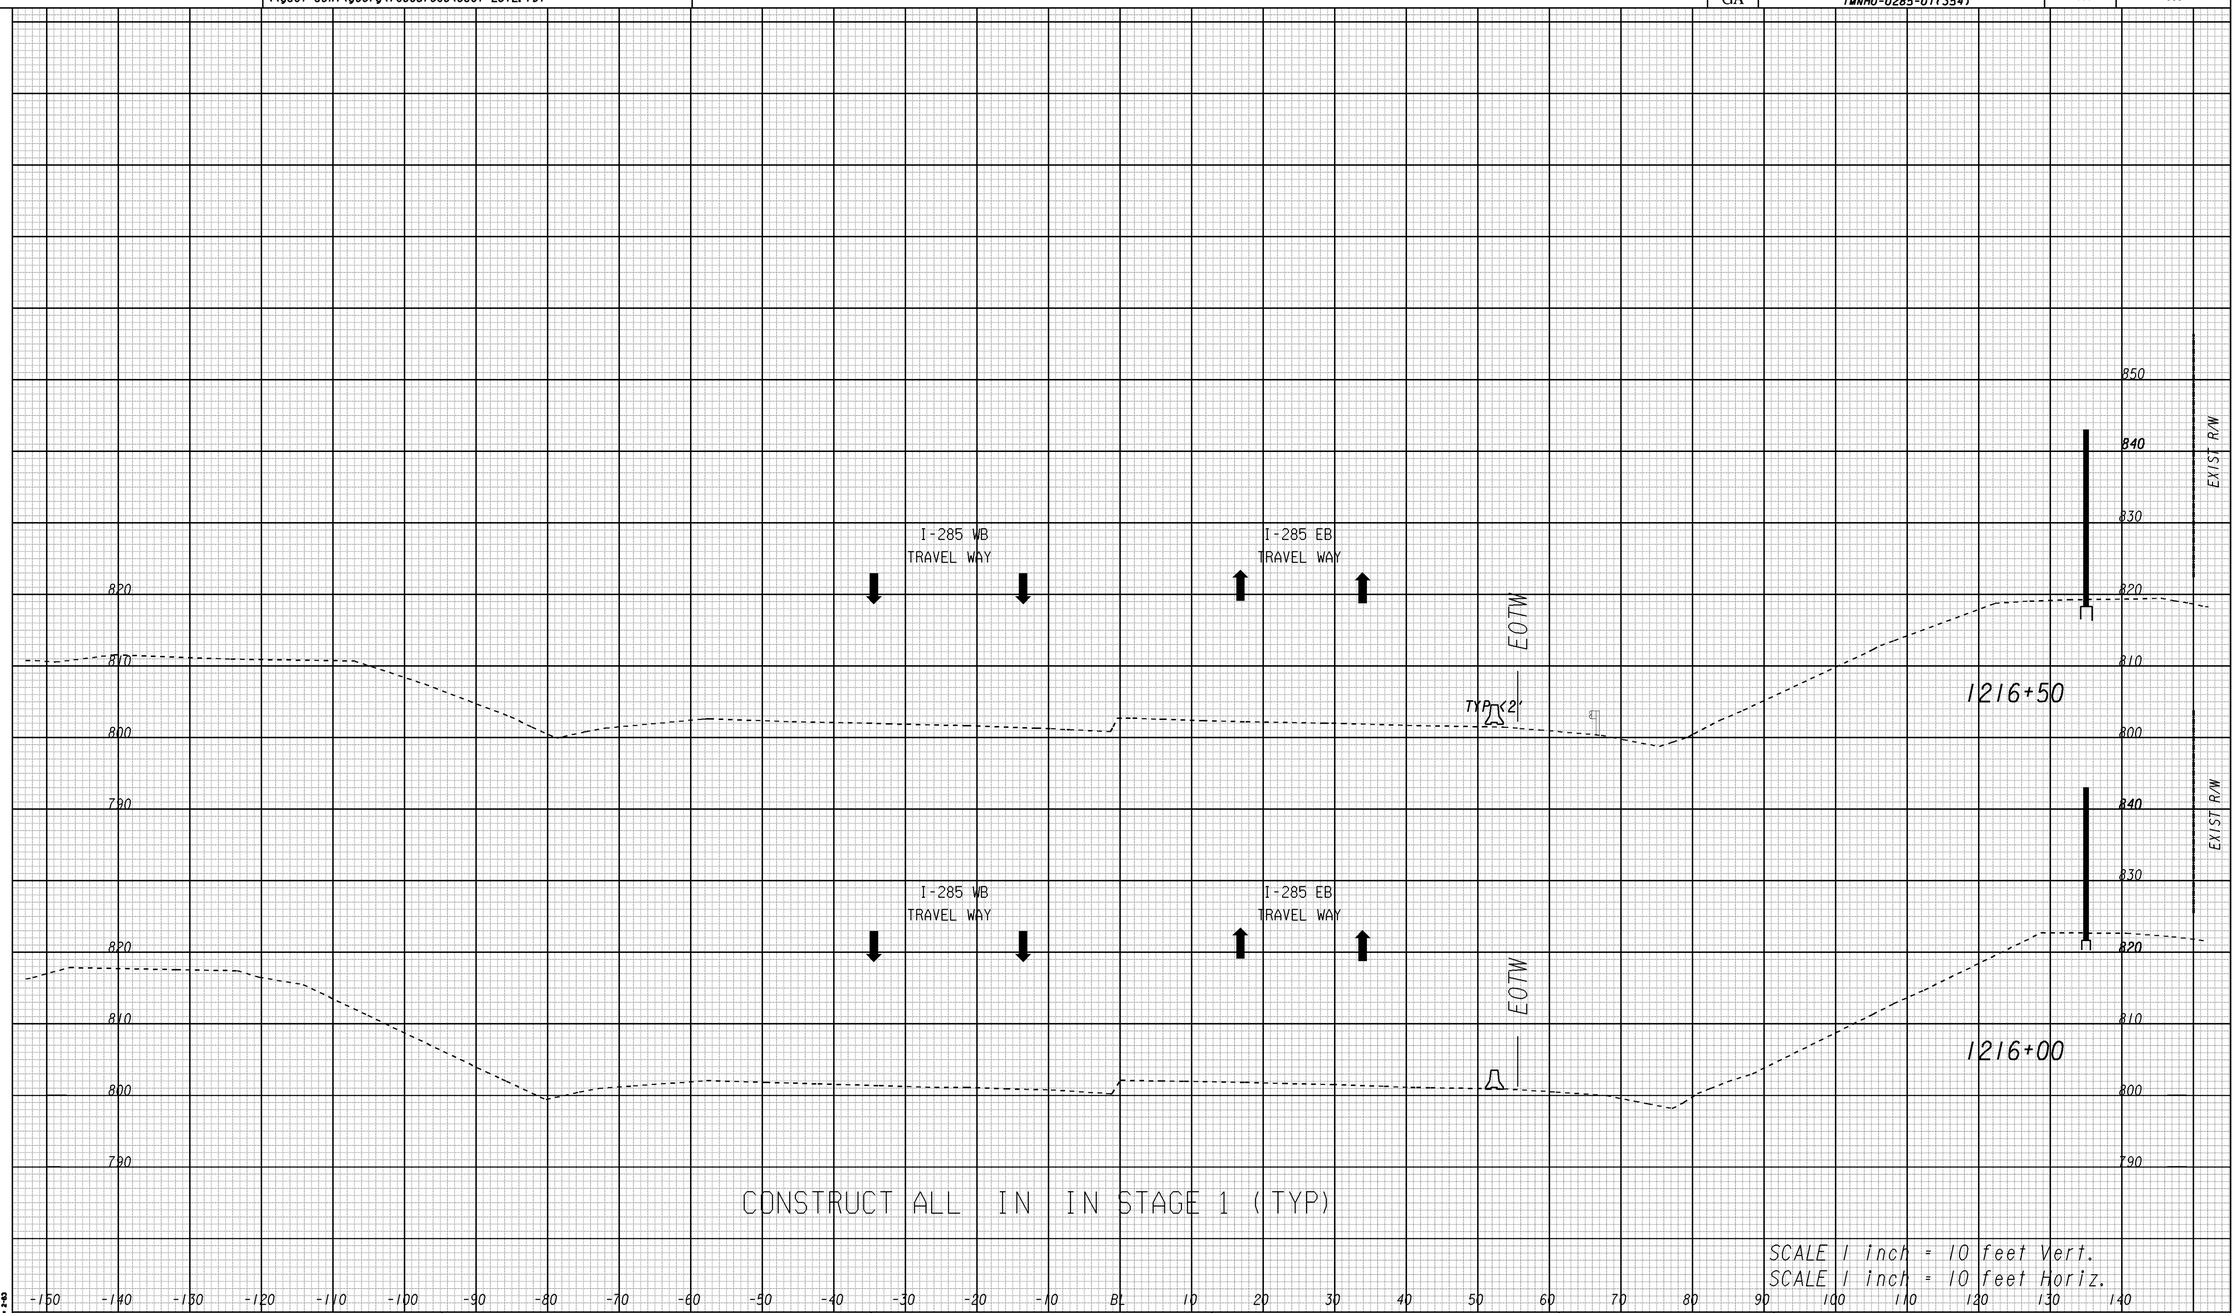

1/5/2009 SUYSEW

M:\713290\Staging\STAGING GRID.dgn GRID Ow 2-43

GEORGIA
DEPARTMENT OF TRANSPORTATION

REVISION DATES		

STATE OF GEORGIA
DEPARTMENT OF TRANSPORTATION

OFFICE: ROADWAY DESIGN

CROSS SECTIONS
CONSTRUCTION STAGING
I-285 AT SR155/FLAT SHOALS

DRAWING No. 19-019

8/20/2014 2:09:42 PM \\GDOT-DSNI\GOPLOT\QCF\OGC.qcf pmagoon M:\713290\Staging\713290_19-019.prf