8/20/2014 2:09:50 PM \\GDOT-DSN1\GOPLOT\QCF\QGC.qcf pmagoon M:\713290\Staging\713290_19-026.prf

8/20/2014	Wed Aug 20 14:10:01 2014	\\gdot-dsn1\gocfg\resources\Gdot-2012.tbl	M:\713290\Staging\713290sx1285_s1.dgn	STATE	PROJECT NUMBER	SHEET NO.	TOTAL SHEETS
pmagoon				GA	IMNHO-0285-01(354)	118	995

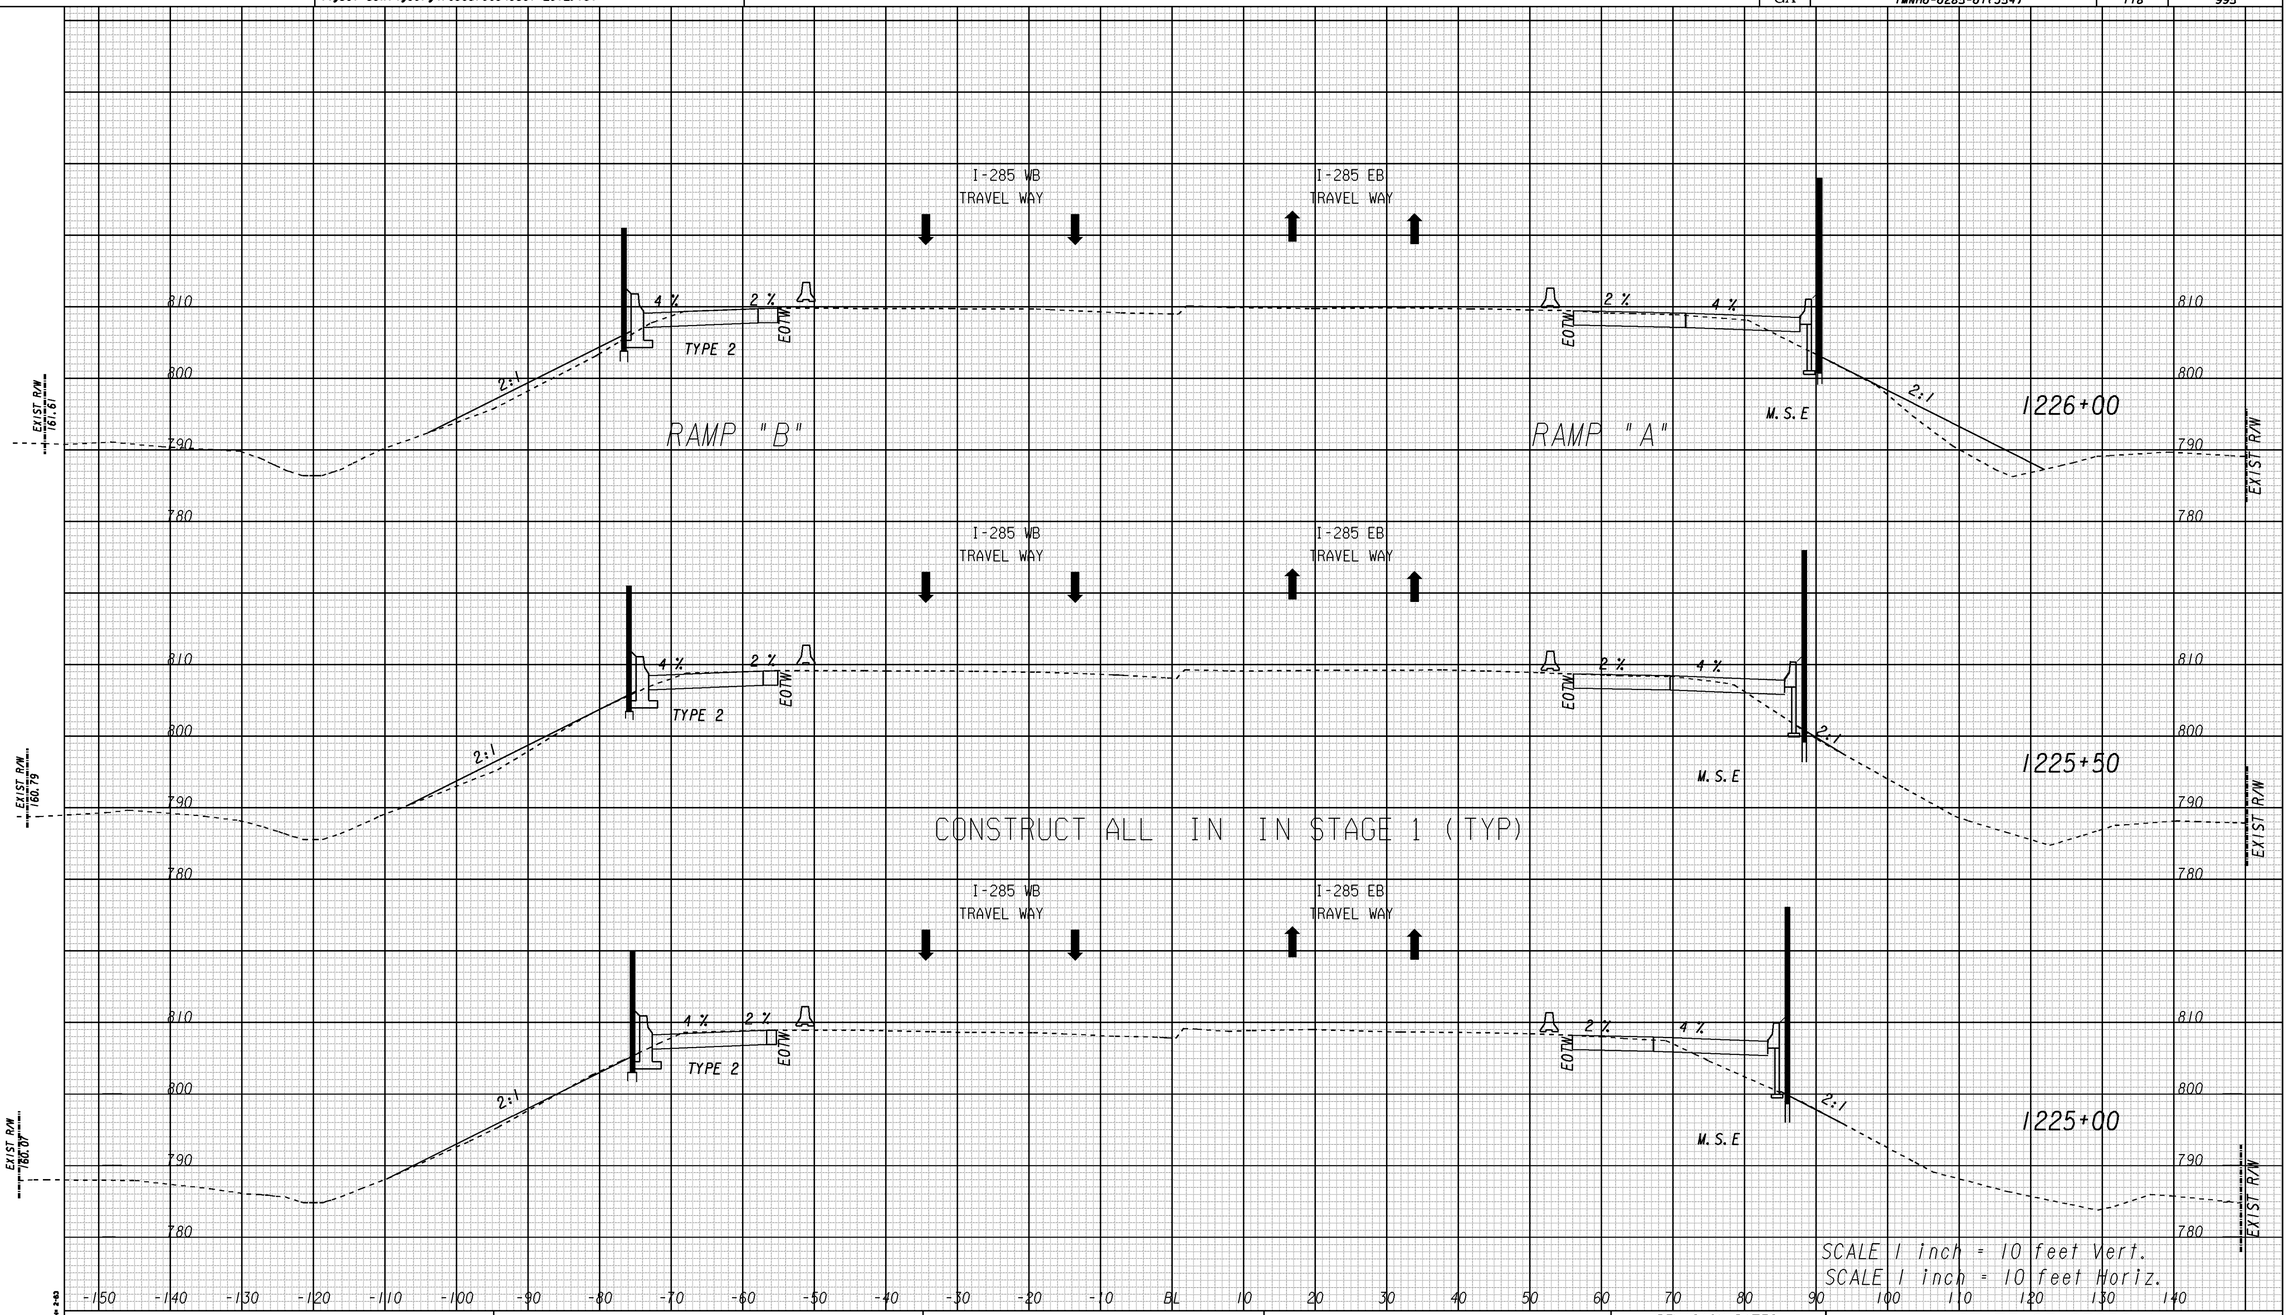

A

GEORGIA
DEPARTMENT OF TRANSPORTATION

REVISION DATES		
8/8/14		

STATE OF GEORGIA
DEPARTMENT OF TRANSPORTATION
OFFICE: ROADWAY DESIGN

CROSS SECTIONS
CONSTRUCTION STAGING
I-285 AT SR155/FLAT SHOALS
STA. 1225+00 TO STA. 1226+00

DRAWING No. 19-026

1/5/2009 SUXSEW