8/20/2014 2:09:56 PM \\GDOT-DSNI\GOPLOT\OCE\OGC.gcf pmagoon M:\713290\Staging\713290_19-027.prf

8/20/2014 pmagoon	Wed Aug 20 14:10:08 2014	\\gdot-dsni\gocfg\resources\Gdot-2012.tbl	M:\713290\Staging\713290sx1285_sl.dgn	STATE	PROJECT NUMBER	SHEET NO.	TOTAL SHEETS
				GA	IMNHO-0285-01(354)	119	995

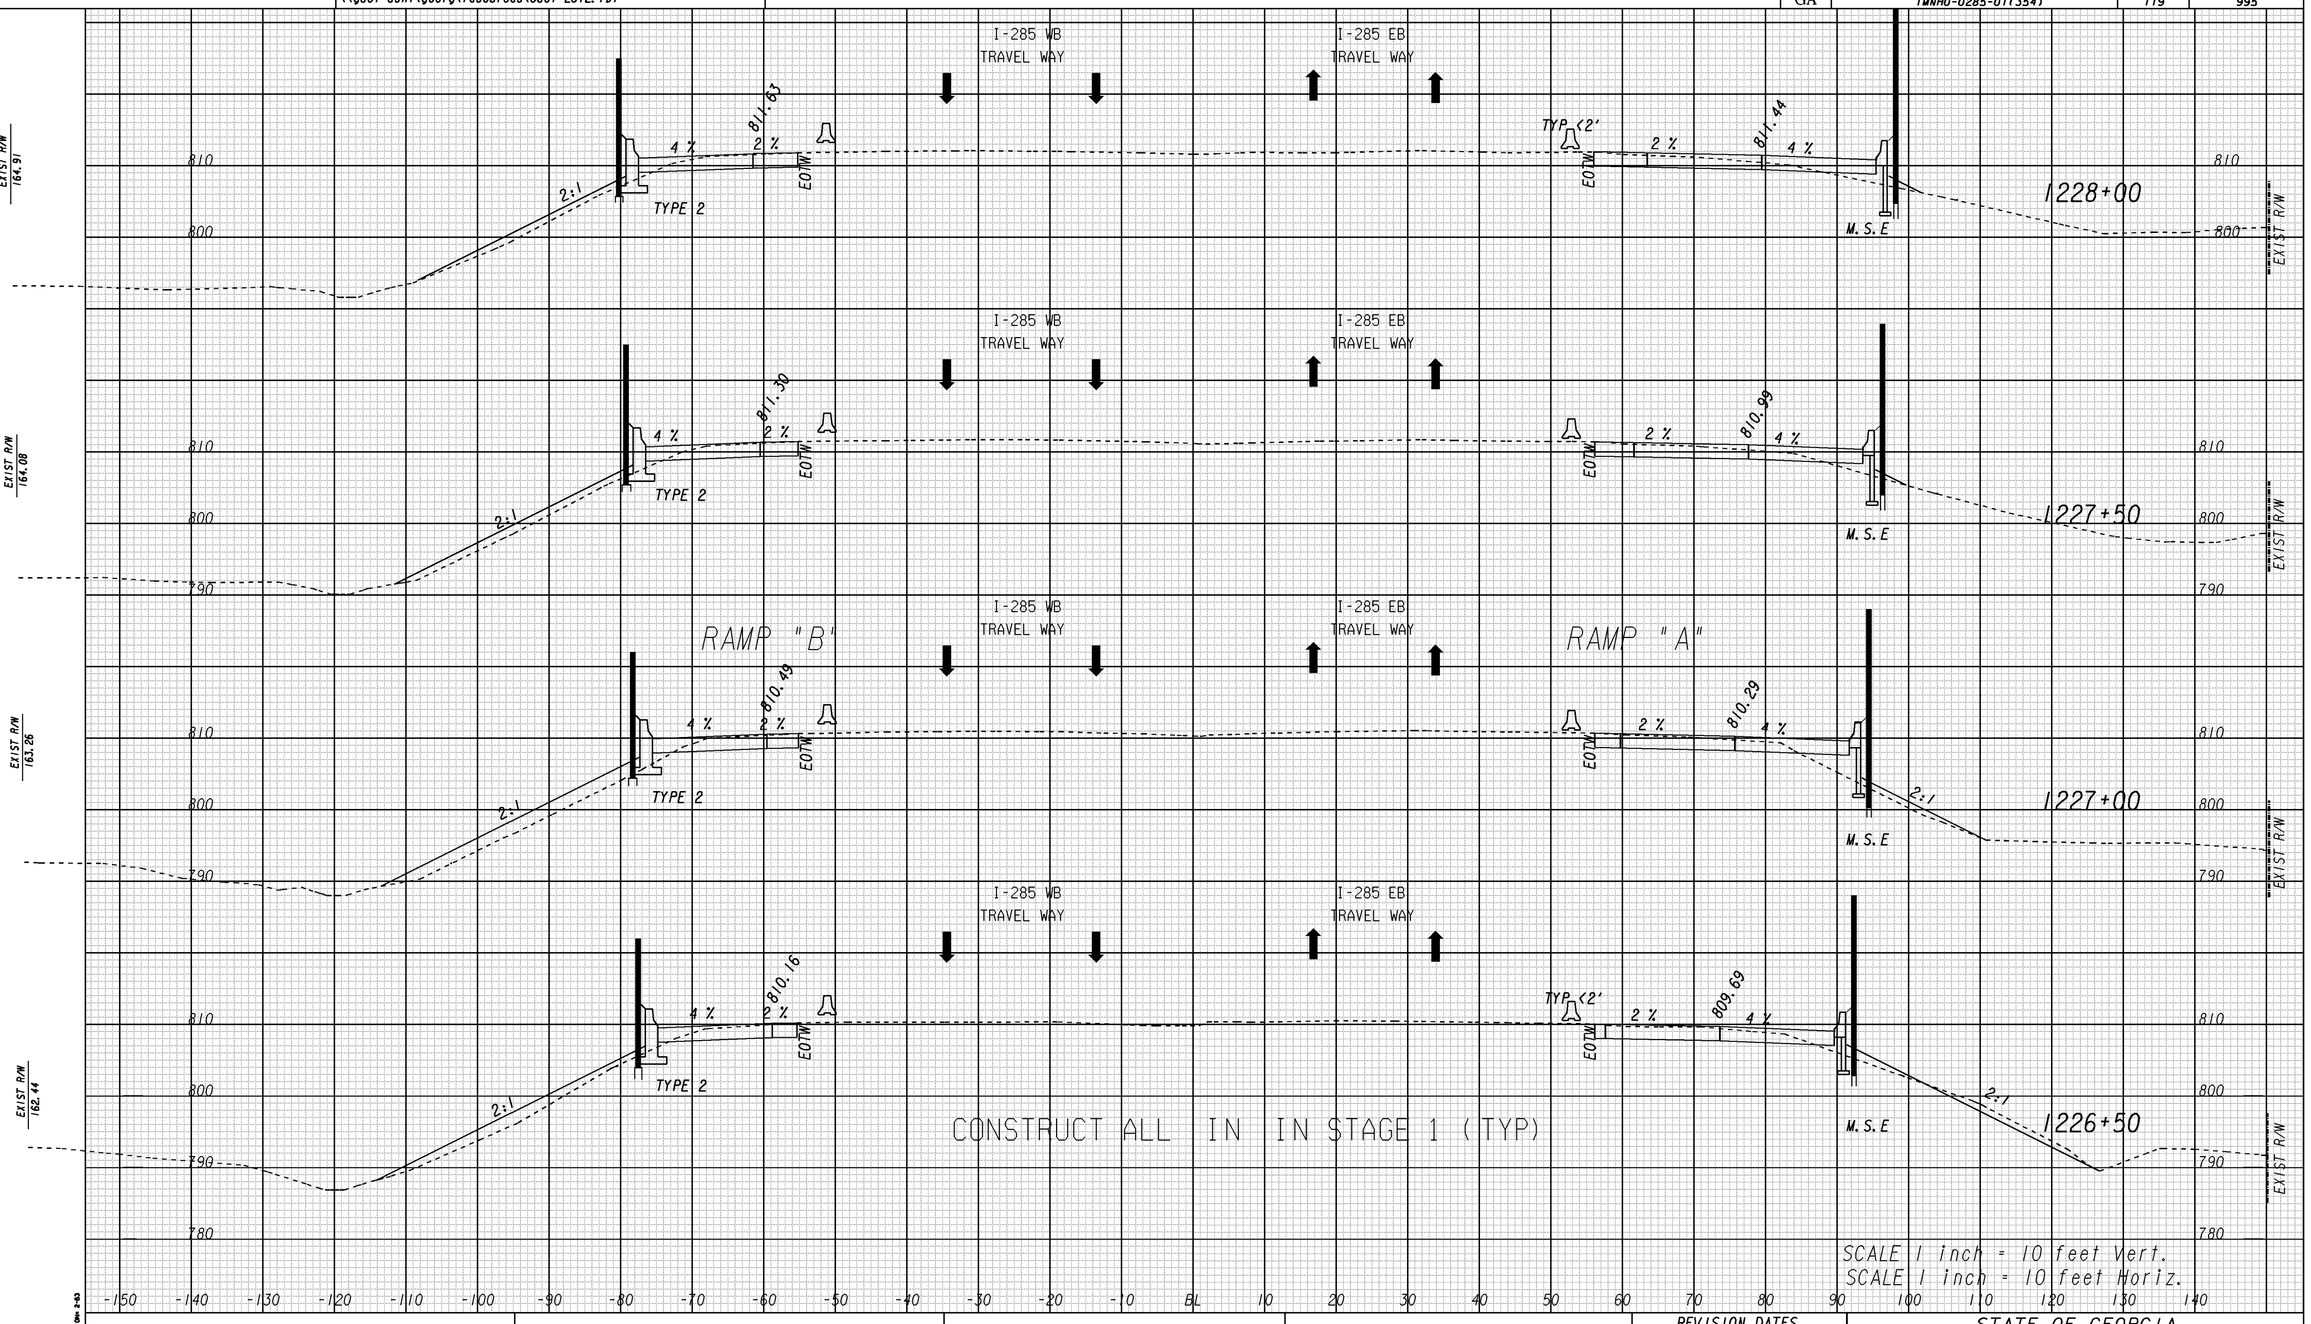

1/5/2009 SUYSEW

M:\713290\Staging\STAGING GRID.dgn GRID Dev 2-43

GEORGIA
DEPARTMENT OF TRANSPORTATION

REVISION DATES
8/8/14

STATE OF GEORGIA
DEPARTMENT OF TRANSPORTATION
OFFICE: ROADWAY DESIGN

CROSS SECTIONS CONSTRUCTION STAGING

I-285 AT SR155/FLAT SHOALS
STA. 1226+50 TO STA. 1228+00

DRAWING No. 19-027

8/20/2014 2:09:56 PM \\GDOT-DSNI\GOPLOT\OCE\OGC.gcf pmagoon M:\713290\Staging\713290_19-027.prf