8/20/2014 2:10:00 PM \\GDOT-DSNI\GOPLOT\QCF\QGC.qcf pmagoon M:\713290\Staging\713290_19-030.prf

8/20/2014 pmagoon	Wed Aug 20 14:10:08 2014	\\gdot-dsni\gocfg\resources\Gdot-2012.tbl	M:\713290\Staging\713290sx1285_sl.dgn	STATE	PROJECT NUMBER	SHEET NO.	TOTAL SHEETS
				GA	IMNHO-0285-01(354)	122	995

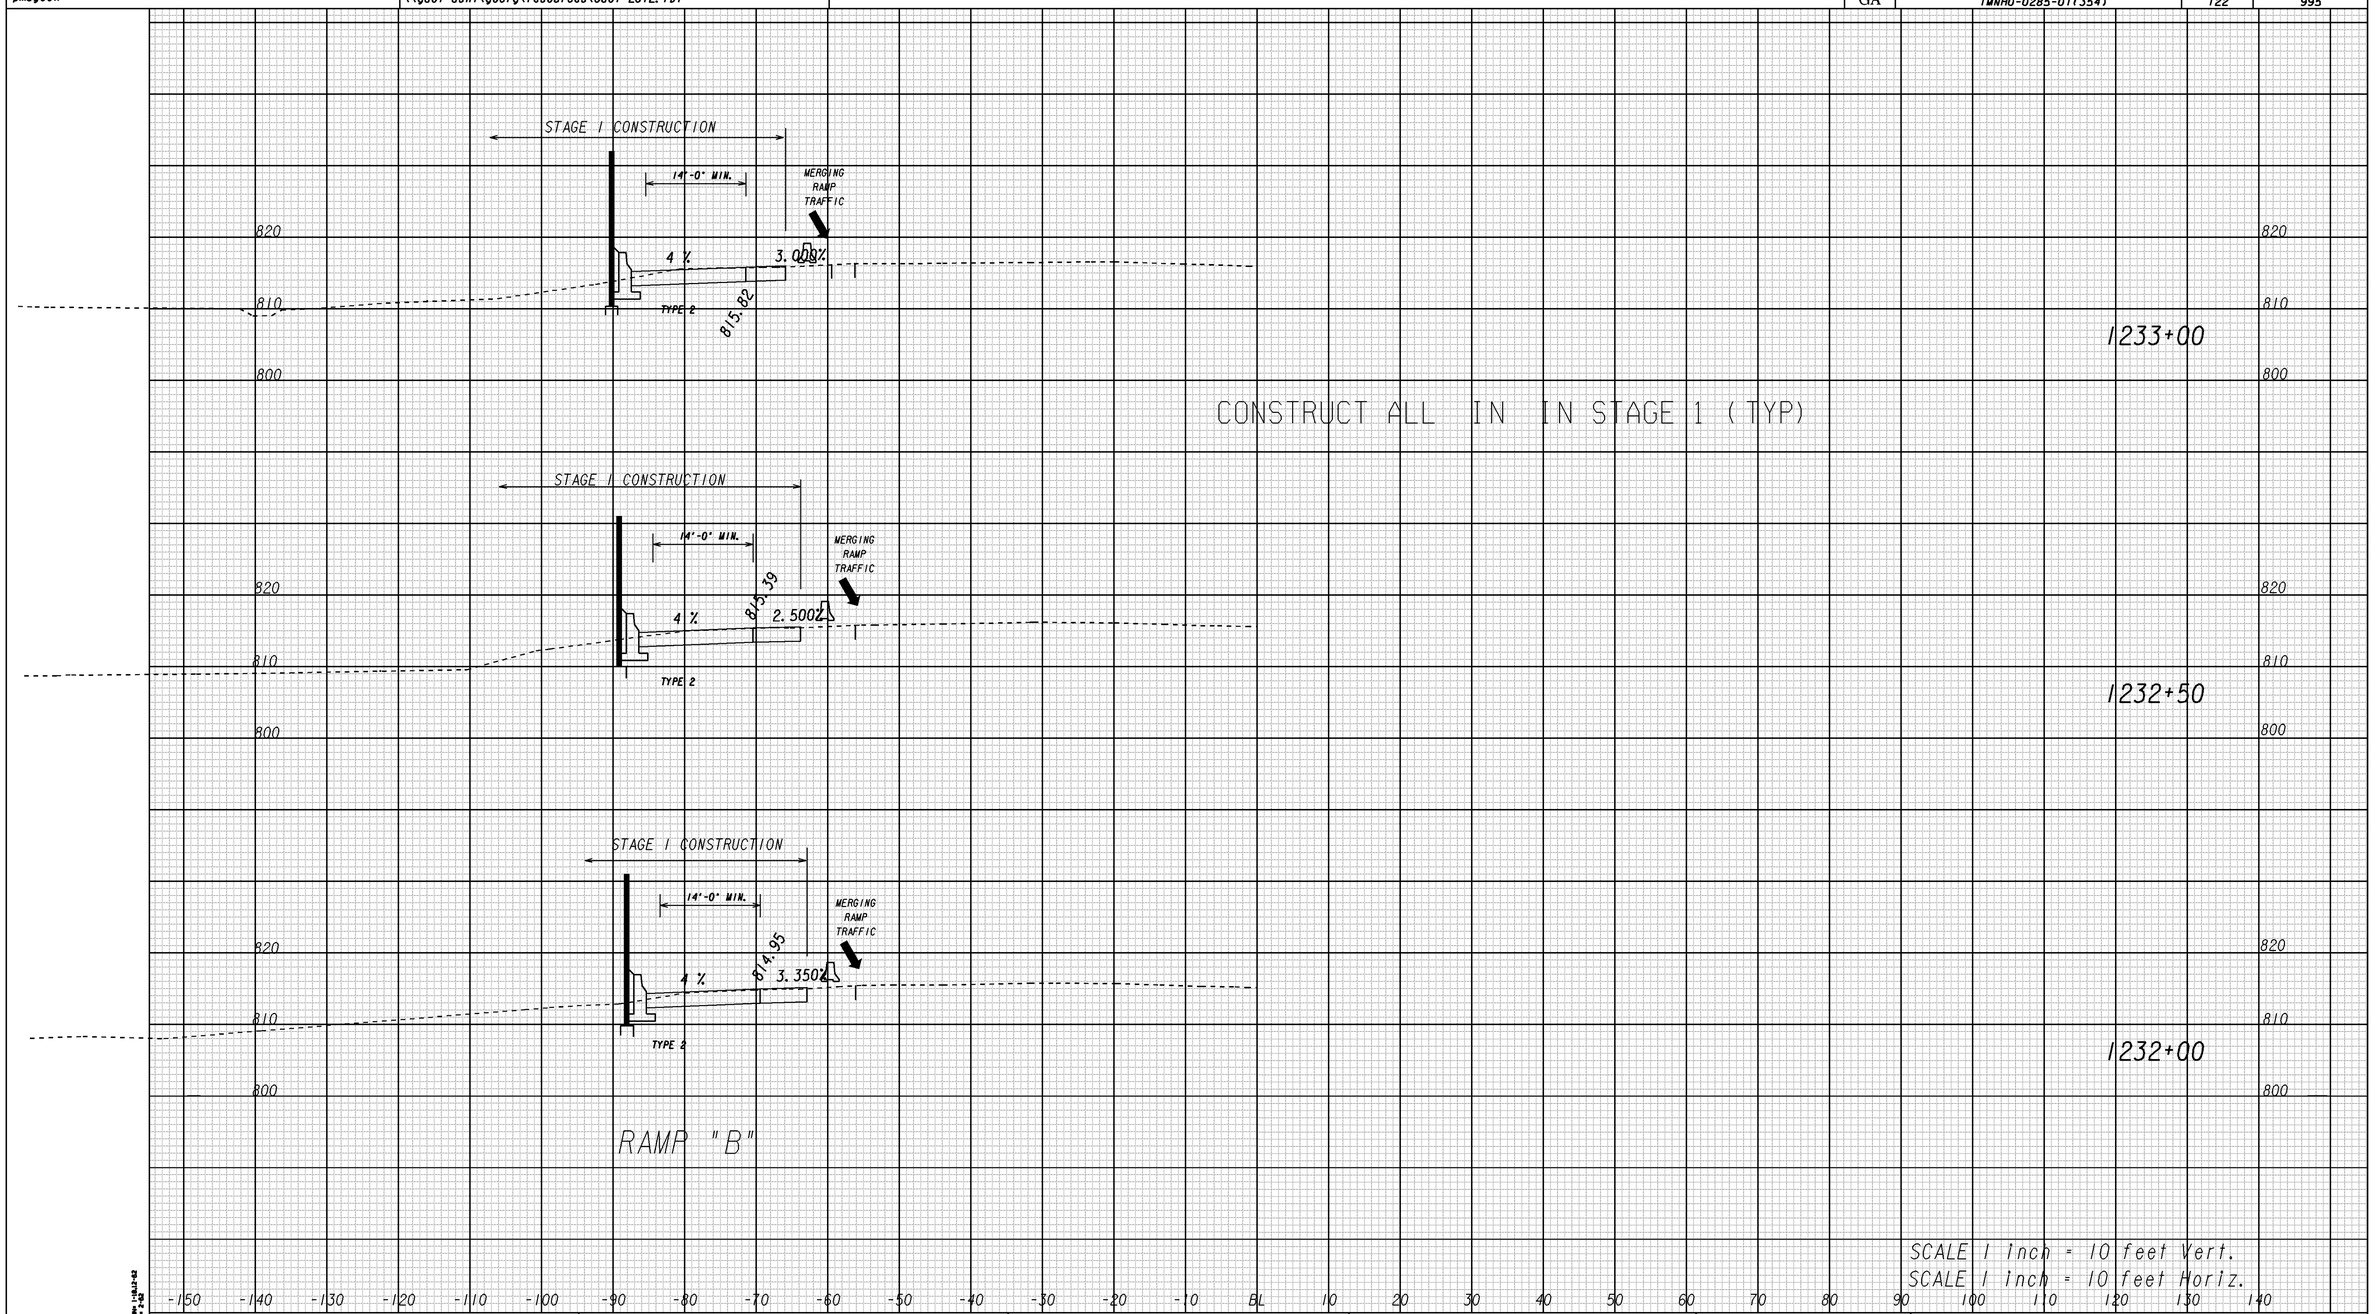

1/5/2009 SUESEW

GEORGIA
DEPARTMENT OF TRANSPORTATION

REVISION DATES		

STATE OF GEORGIA
DEPARTMENT OF TRANSPORTATION

OFFICE: ROADWAY DESIGN

CROSS SECTIONS CONSTRUCTION STAGING

I-285 AT SR155/FLAT SHOALS
STA. 1232+00 TO STA. 1233+00

DRAWING No. 19-030

8/20/2014 2:10:00 PM \\GDOT-DSNI\GOPLOT\QCF\QGC.qcf pmagoon M:\713290\Staging\713290_19-030.prf