8/20/2014 2:10:24 PM \\GDOT-DSNI\GOPLOT\GCF\GGC.gcf pmagoon M:\713290\Staging\713290_19-039.prf

8/20/2014 Wed Aug 20 14:10:32 2014	\\gdot-dsni\gocfg\resources\Gdot-2012.tbl	M:\713290\Staging\713290sx1285_s1.dgn	STATE	PROJECT NUMBER	SHEET NO.	TOTAL SHEETS
pmagoon			GA	IMNHO-0285-01(354)	131	995

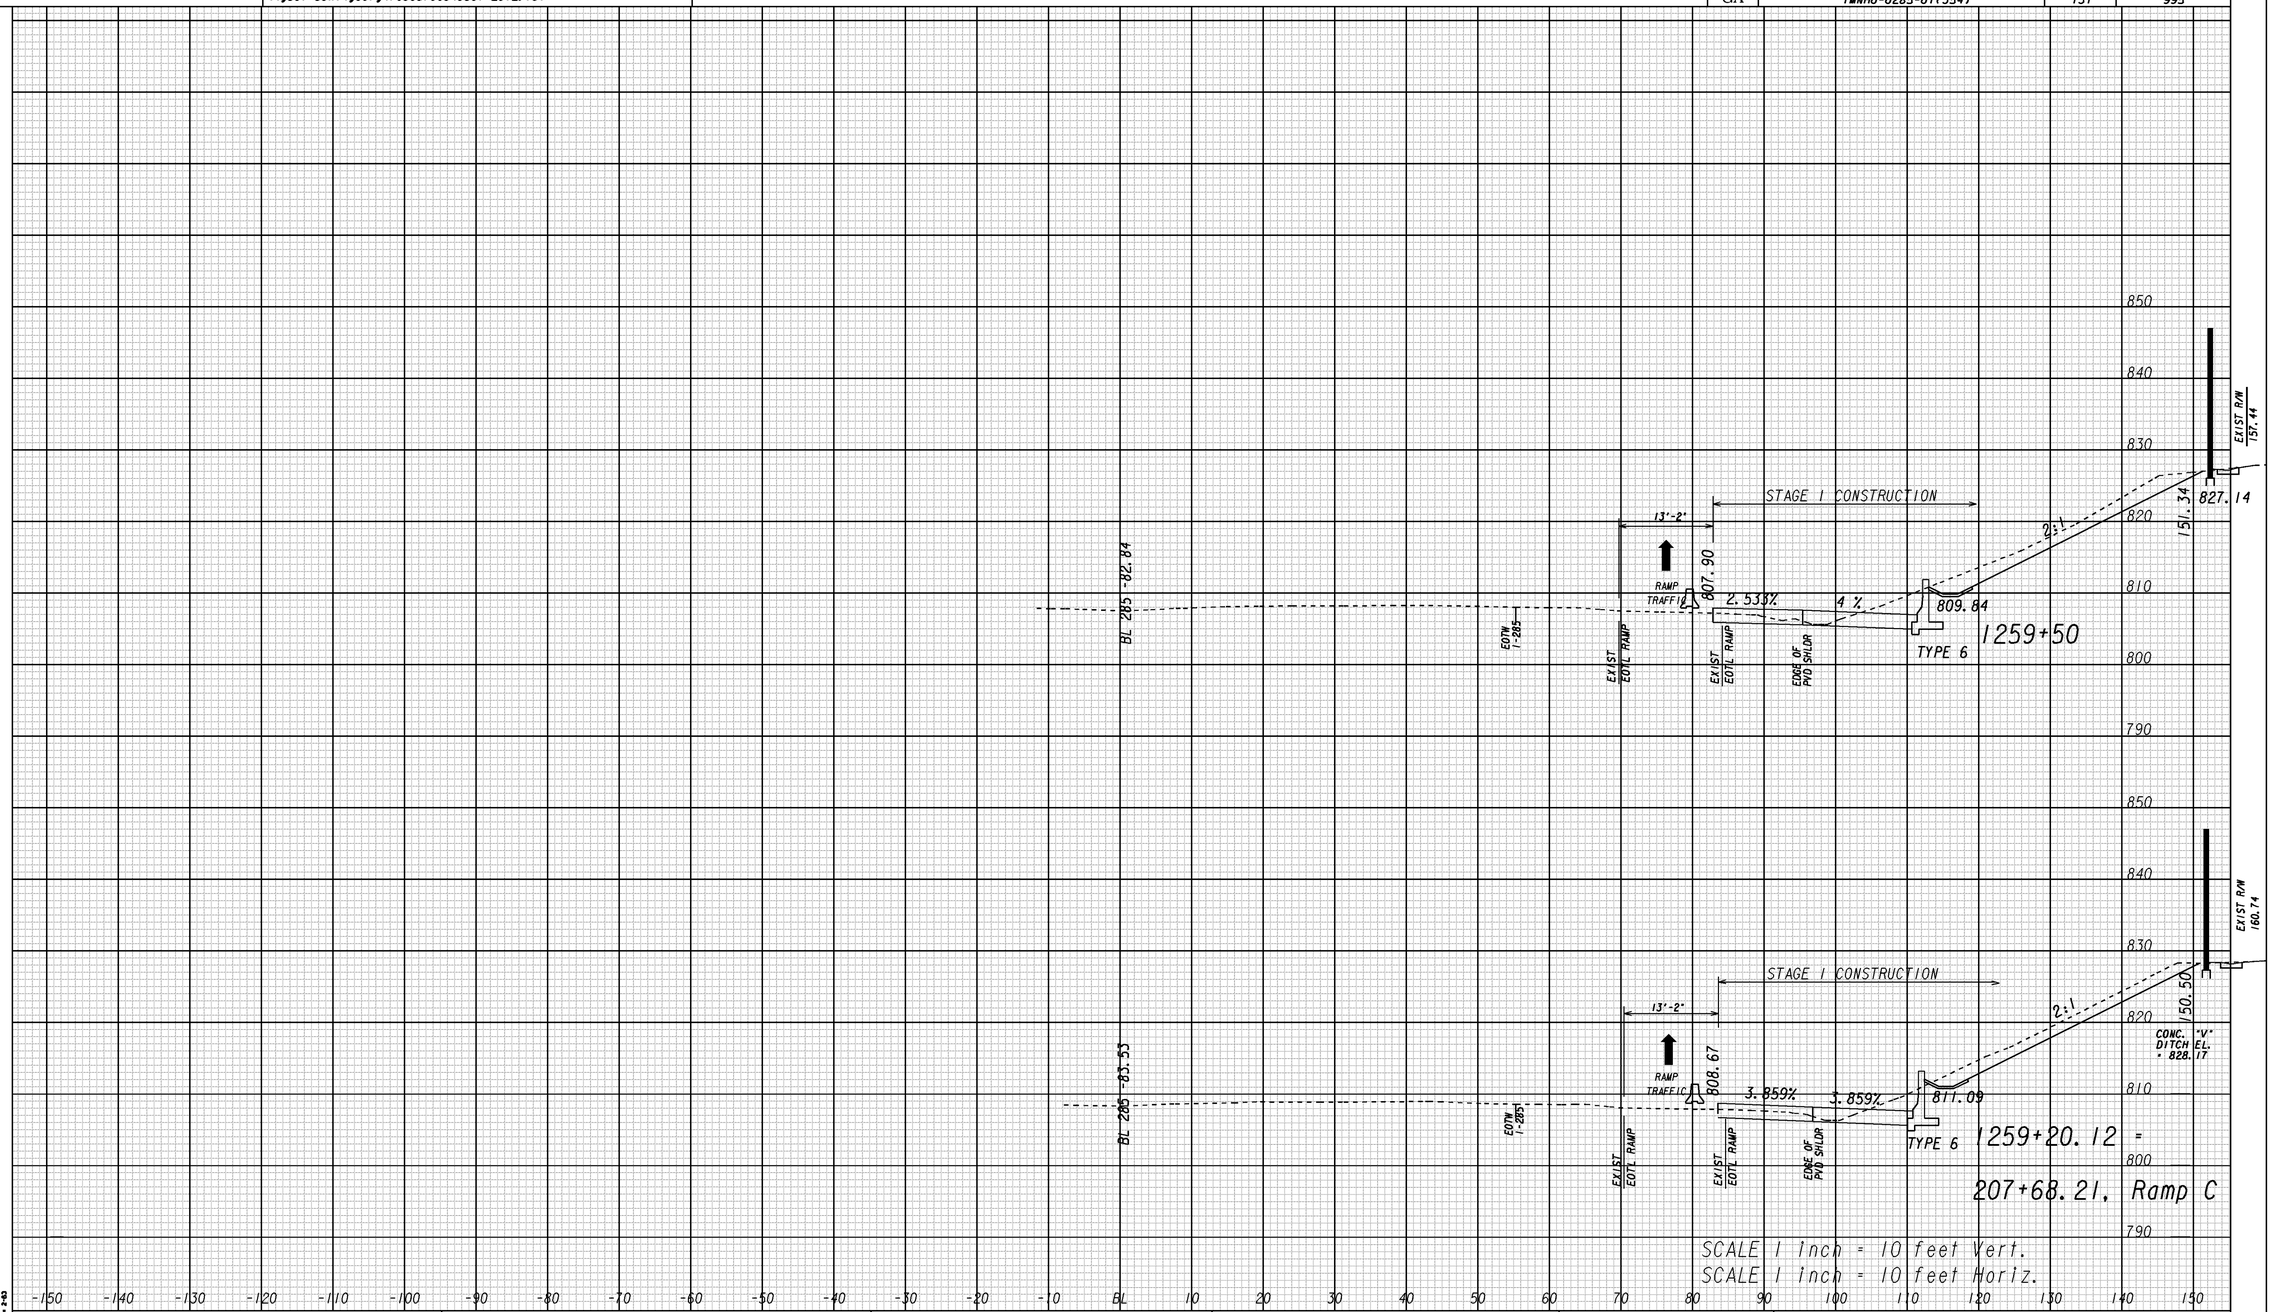

1/5/2009 SJ/SEW M:\713290\Staging\SHEETS\CS.dgn GRID.dgn GRID Dev 2-43

GEORGIA
DEPARTMENT OF TRANSPORTATION

REVISION DATES		

STATE OF GEORGIA
DEPARTMENT OF TRANSPORTATION
OFFICE: ROADWAY DESIGN

CROSS SECTIONS CONSTRUCTION STAGING

I-285 AT SR155/FLAT SHOALS
STA. 1259+20 TO STA. 1259+50

DRAWING No. 19-039

8/20/2014 2:10:24 PM \\GDOT-DSNI\GOPLOT\GCF\GGC.gcf pmagoon M:\713290\Staging\713290_19-039.prf