8/20/2014 2:10:34 PM \\GDOT-DSN1\GOPLOT\QCF\QGC.qcf pmagoon M:\713290\Staging\713290_19-044.prf

8/20/2014	Wed Aug 20 14:10:42 2014	\\gdot-dsn1\gocfg\resources\Gdot-2012.tbl	M:\713290\Staging\713290sx1285_s1.dgn	STATE	PROJECT NUMBER	SHEET NO.	TOTAL SHEETS
pmagoon				GA	IMNHO-0285-01(354)	136	995

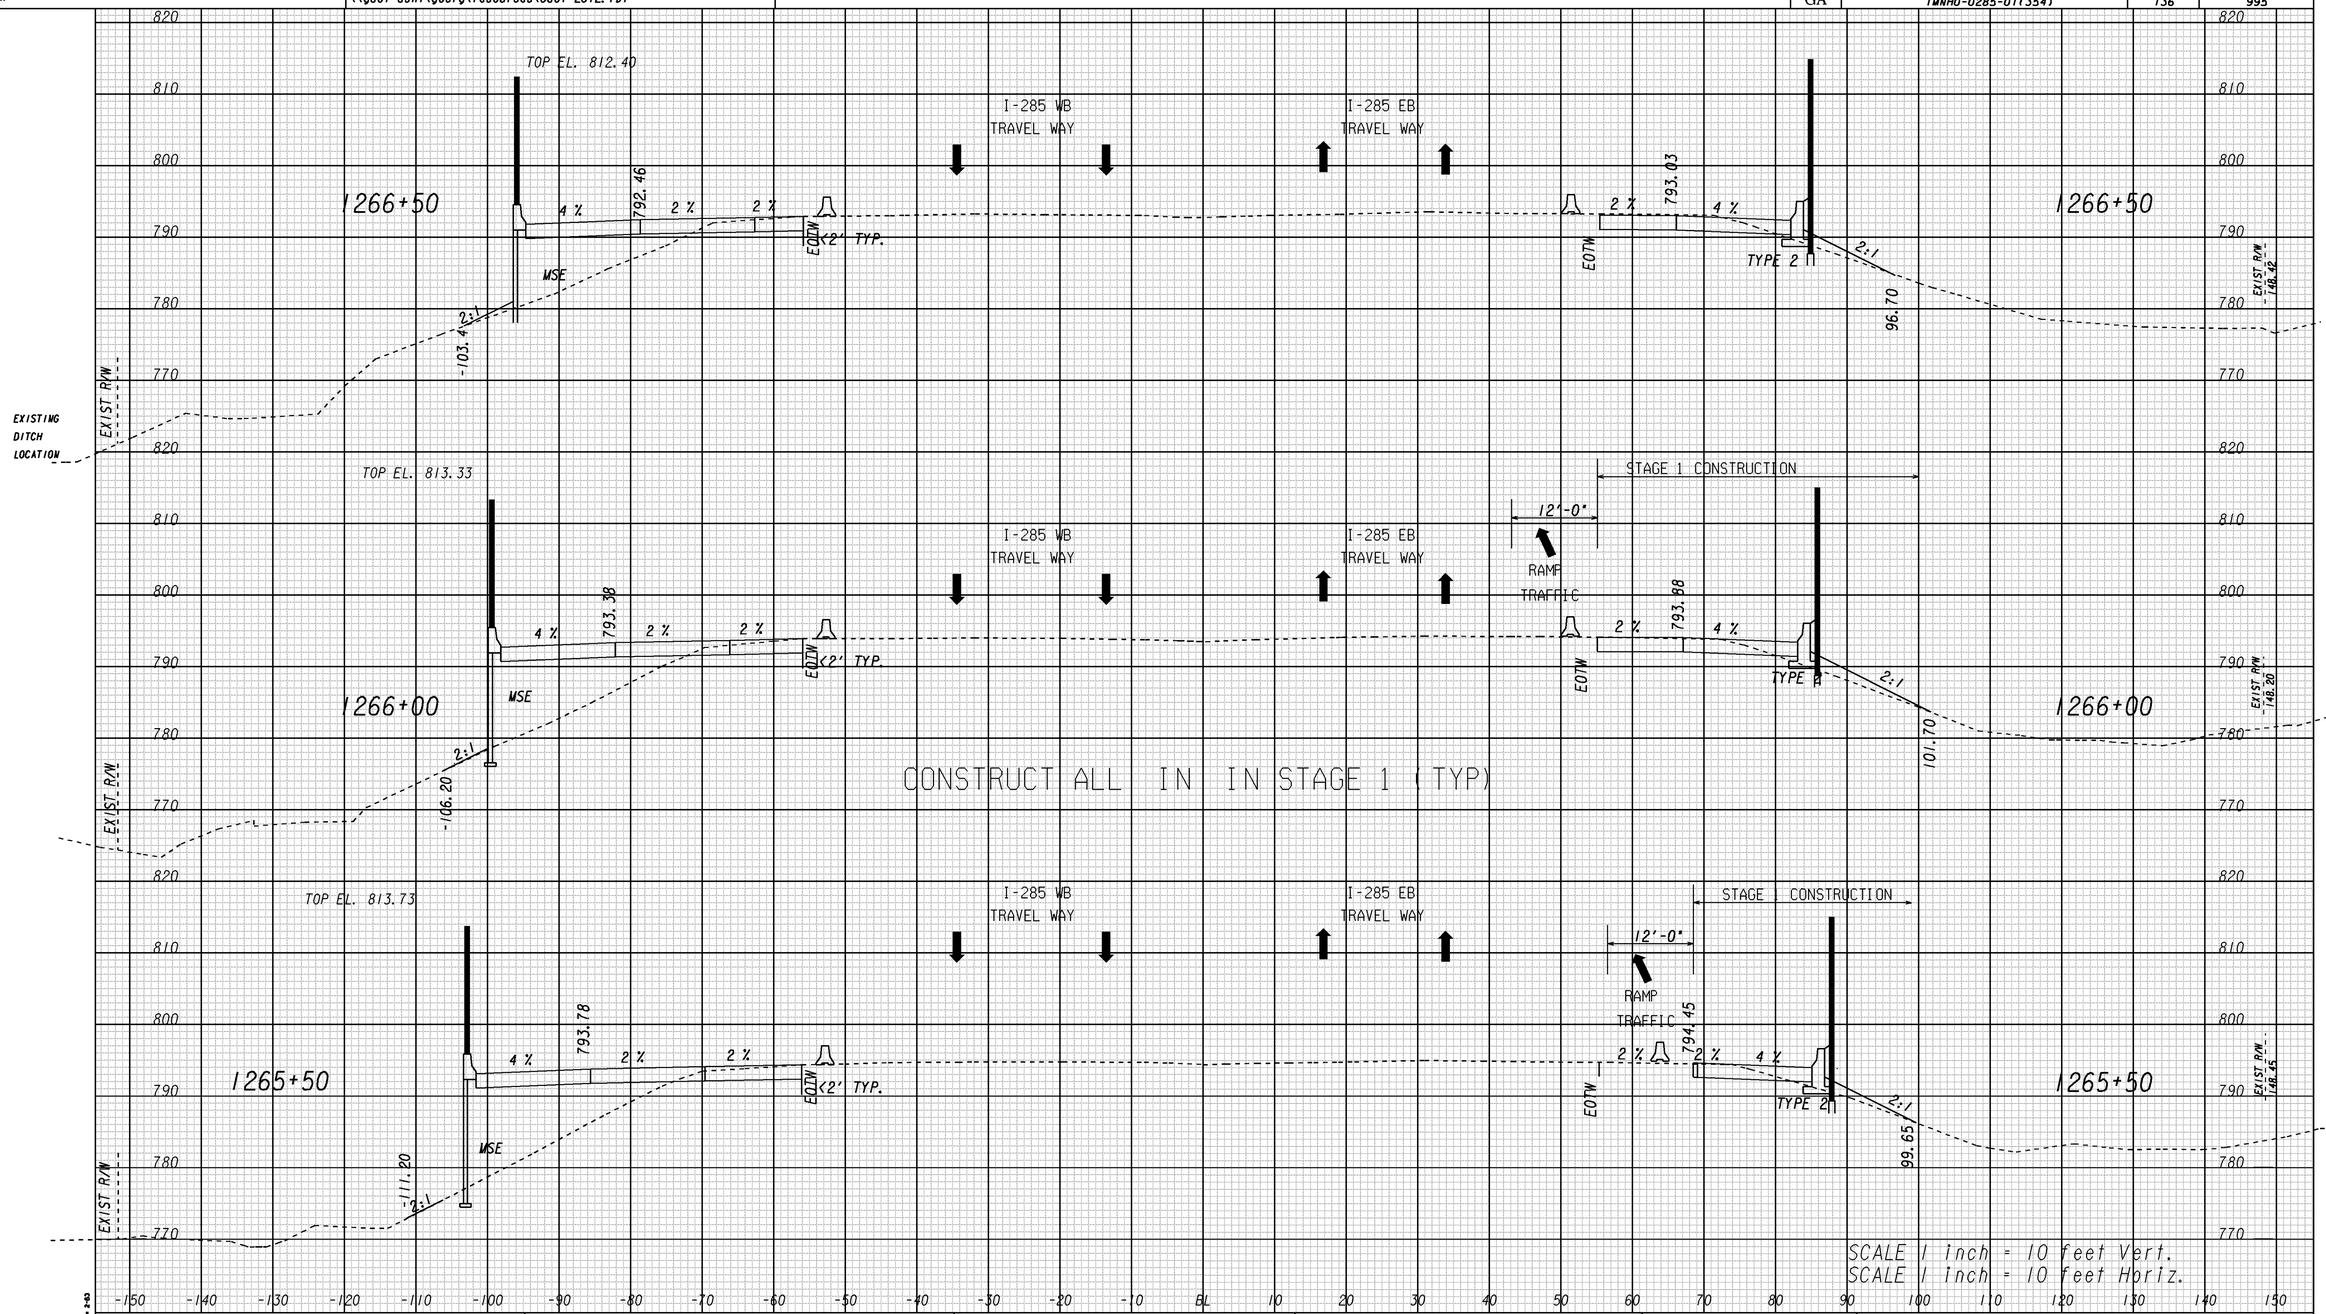

REVISION DATES		
8/8/14		

GEORGIA
DEPARTMENT OF TRANSPORTATION

STATE OF GEORGIA
DEPARTMENT OF TRANSPORTATION
OFFICE: ROADWAY DESIGN

CROSS SECTIONS
CONSTRUCTION STAGING
I-285 AT SR155/FLAT SHOALS
STA. 1265+50 TO STA. 1266+50

DRAWING No. 19-044

1/5/2009 SUXSEW