8/20/2014 2:10:38 PM \\GDOT-DSNI\GOPLOT\QCF\QGC.qcf pmagoon M:\713290\Staging\713290_19-046.prf

8/20/2014 pmagoon	Wed Aug 20 14:10:47 2014	\\gdot-dsni\gocfg\resources\Gdot-2012.tbl	M:\713290\Staging\713290sx1285_sl.dgn	STATE	PROJECT NUMBER	SHEET NO.	TOTAL SHEETS
				GA	IMNHO-0285-01(354)	138	995

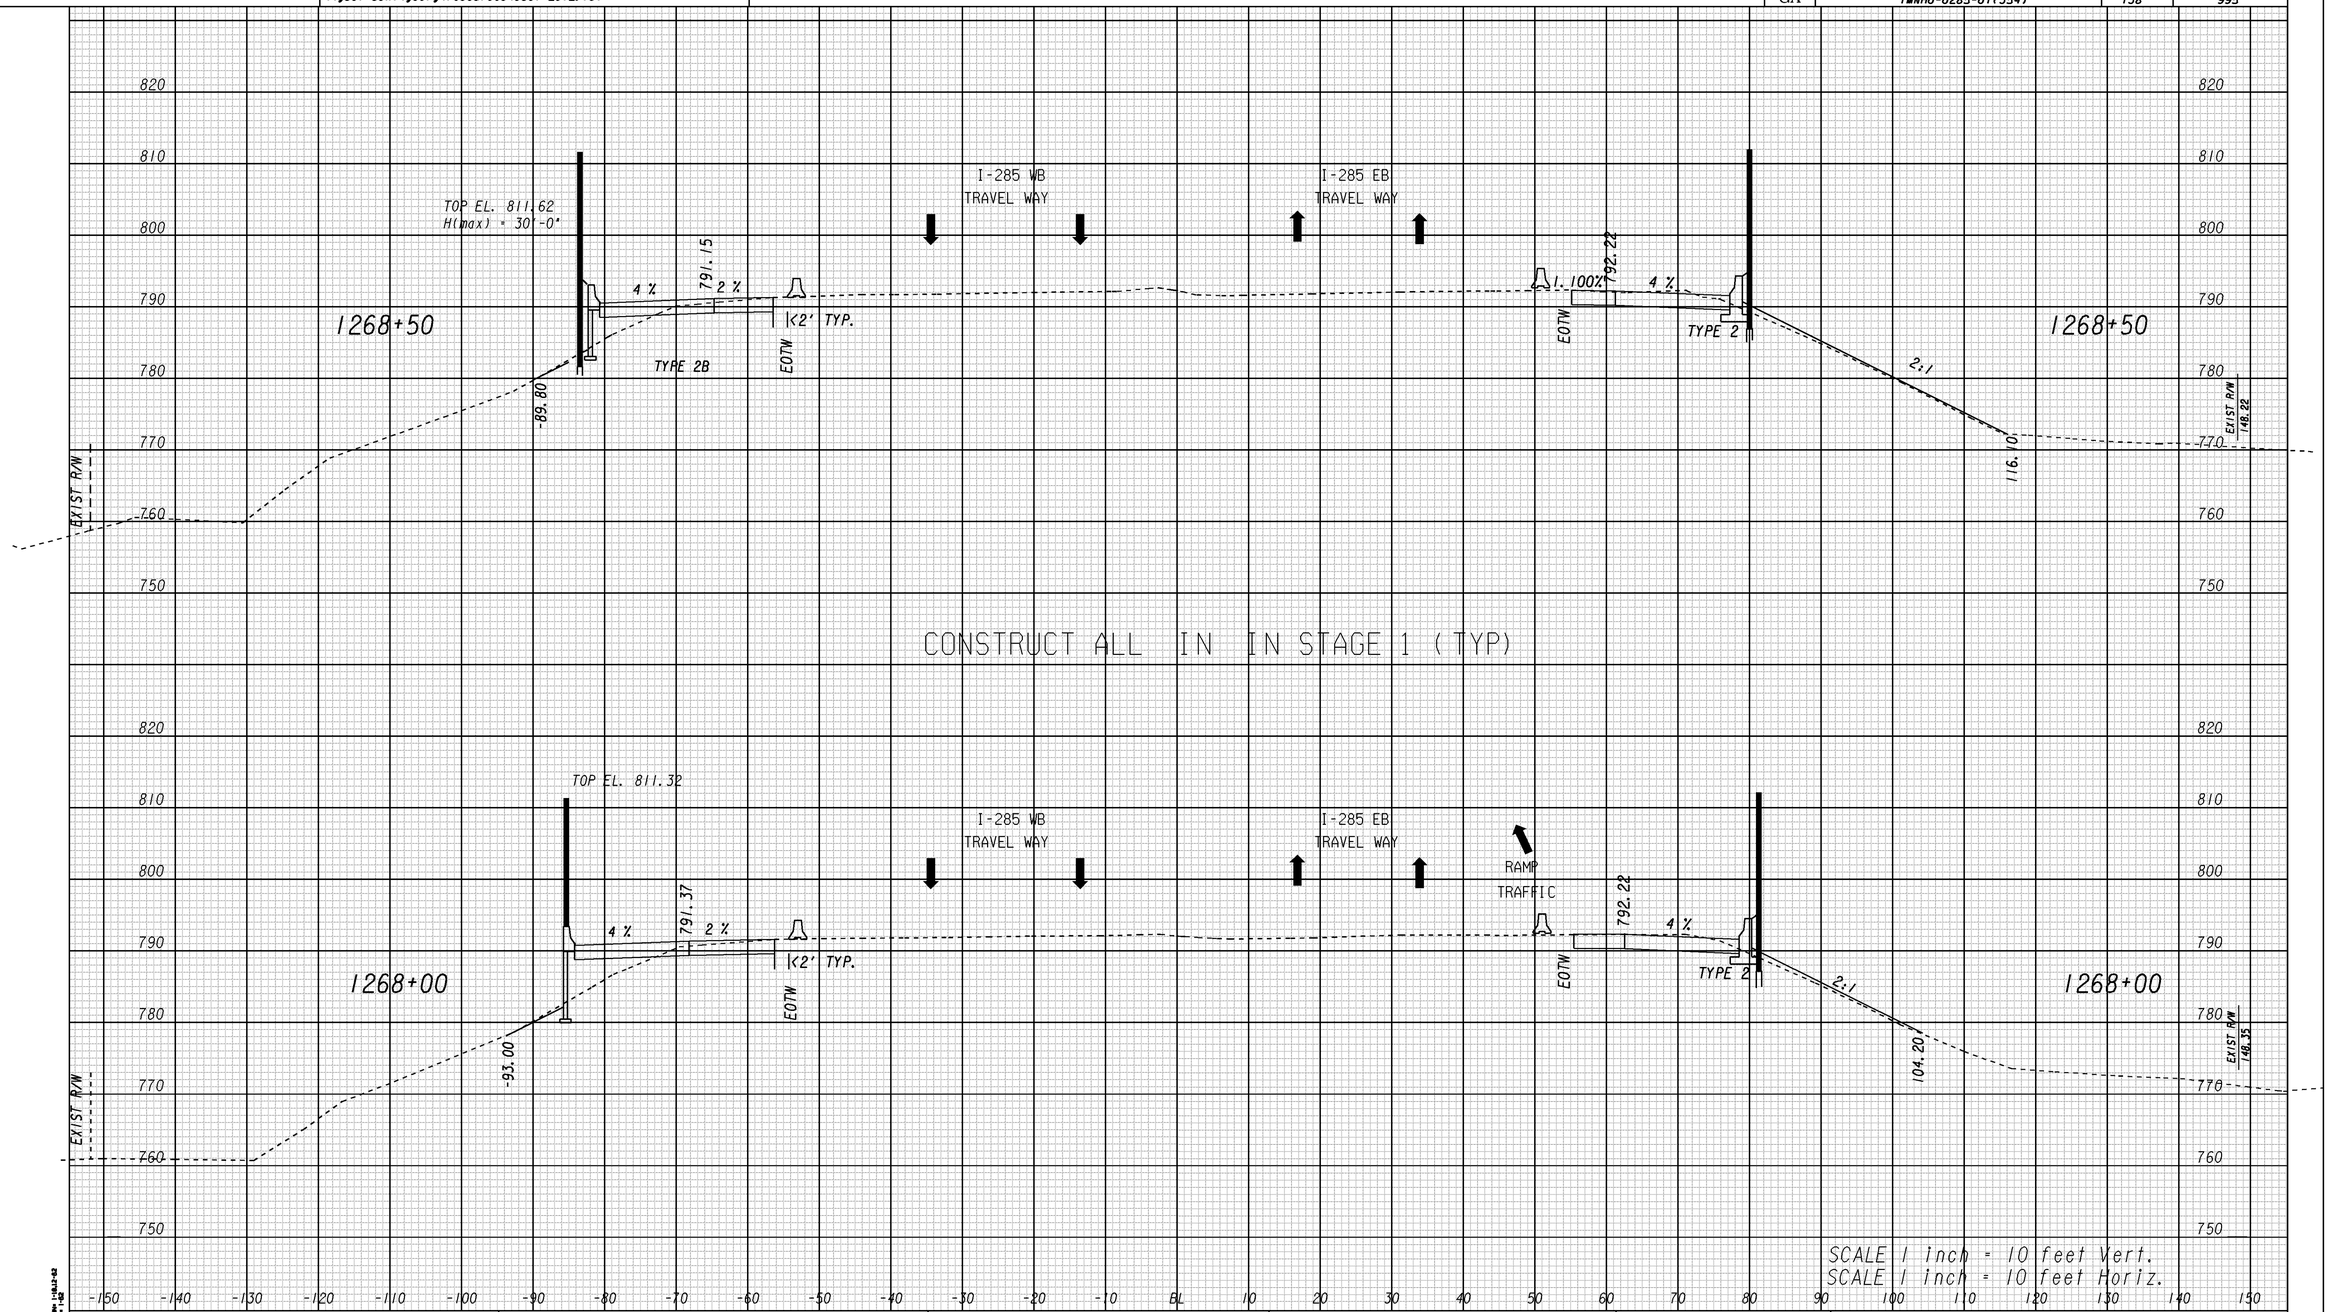

SCALE 1 inch = 10 feet Vert.
SCALE 1 inch = 10 feet Horiz.

1/5/2009 SUISEW

GEORGIA
DEPARTMENT OF TRANSPORTATION

REVISION DATES		
8/8/14		

STATE OF GEORGIA
DEPARTMENT OF TRANSPORTATION
OFFICE: ROADWAY DESIGN

CROSS SECTIONS CONSTRUCTION STAGING

I-285 AT SR155/FLAT SHOALS
STA. 1268+00 TO STA. 1268+50

DRAWING No. 19-046

8/20/2014 2:10:38 PM \\GDOT-DSNI\GOPLOT\QCF\QGC.qcf pmagoon M:\713290\Staging\713290_19-046.prf