8/20/2014 2:10:45 PM \\GDOT-DSNI\GOPLOT\OCE\OGC.gcf pmagoon M:\713290\Staging\713290_19-049.prf

| 8/20/2014 pmagoon | Wed Aug 20 14:10:53 2014 | \\gdot-dsni\gocfg\resources\Gdot-2012.tbl | M:\713290\Staging\713290sx1285_sl.dgn | STATE | PROJECT NUMBER | SHEET NO. | TOTAL SHEETS |
|---|---|---|---|---|---|---|---|
| | | | | GA | IMNHO-0285-01(354) | 141 | 995 |

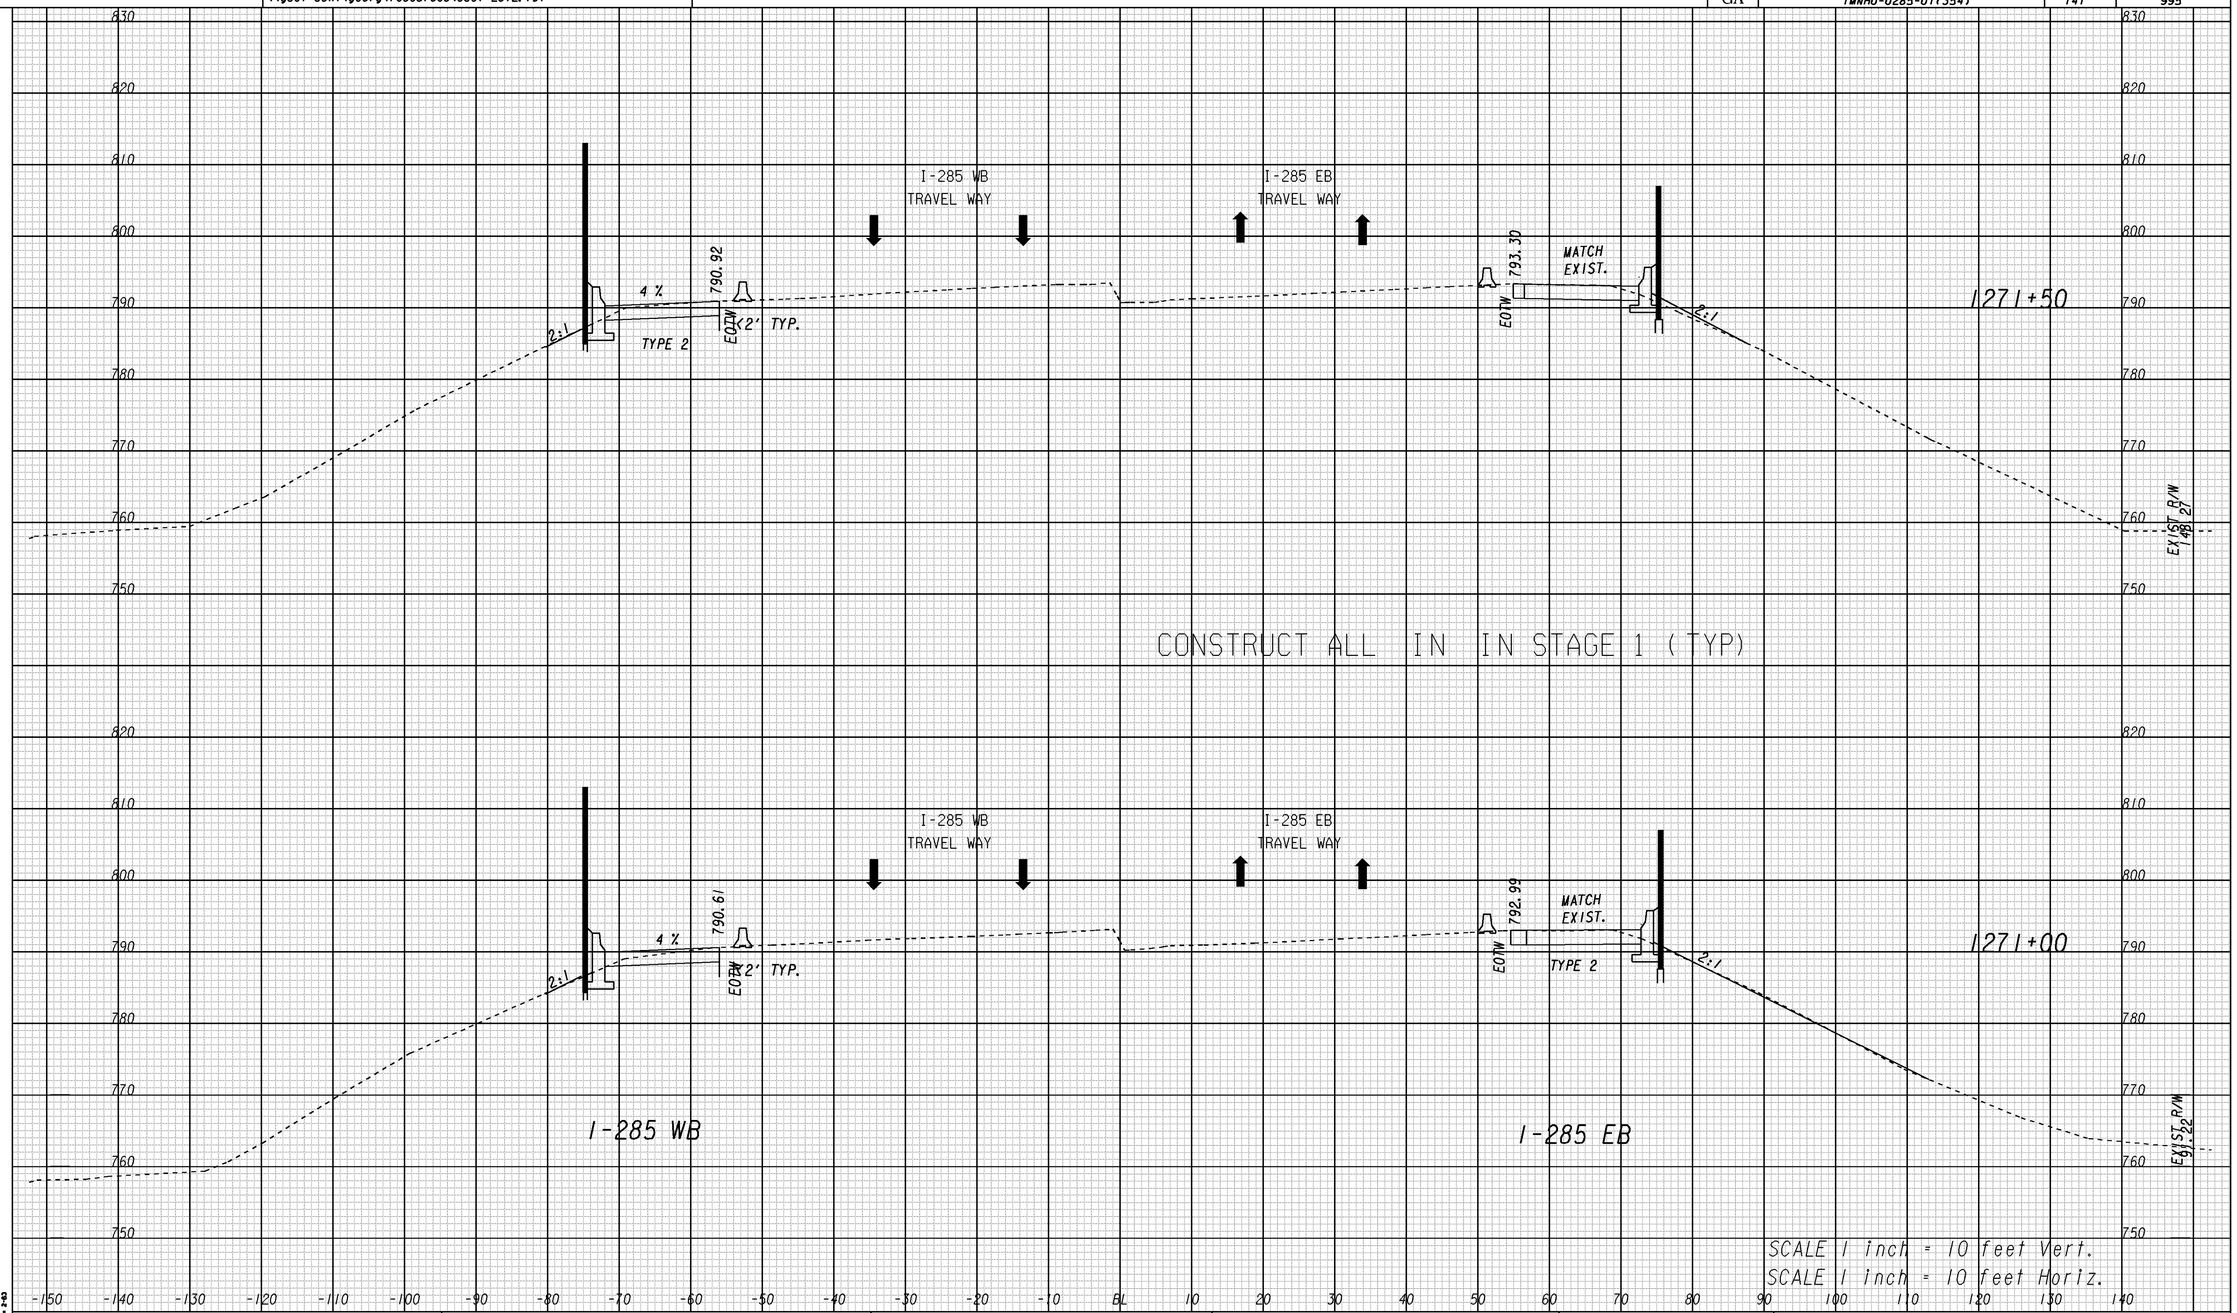


SCALE 1 inch = 10 feet Vert.
SCALE 1 inch = 10 feet Horiz.

1/5/2009 SUYSEW

M:\713290\Staging\STAGING GRID.dgn GRID Dev 2-43

**GEORGIA**
**DEPARTMENT OF TRANSPORTATION**

| REVISION DATES | | |
|---|---|---|
| | | |
| | | |
| | | |
| | | |
| | | |
| | | |
| | | |

STATE OF GEORGIA
DEPARTMENT OF TRANSPORTATION
OFFICE: ROADWAY DESIGN

# CROSS SECTIONS CONSTRUCTION STAGING

I-285 AT SR155/FLAT SHOALS
STA. 1271+00 TO STA. 1271+50

DRAWING No. 19-049

8/20/2014 2:10:45 PM \\GDOT-DSNI\GOPLOT\OCE\OGC.gcf pmagoon M:\713290\Staging\713290_19-049.prf