8/20/2014 2:10:47 PM \\GDOT-DSNI\GOPLOT\OCE\OGC.gcf pmagoon M:\713290\Staging\713290_19-050.prf

8/20/2014 pmagoon	Wed Aug 20 14:10:53 2014	\\gdot-dsni\gocfg\resources\Gdot-2012.tbl	M:\713290\Staging\713290sx1285_sl.dgn	STATE	PROJECT NUMBER	SHEET NO.	TOTAL SHEETS
				GA	IMNHO-0285-01(354)	142	995

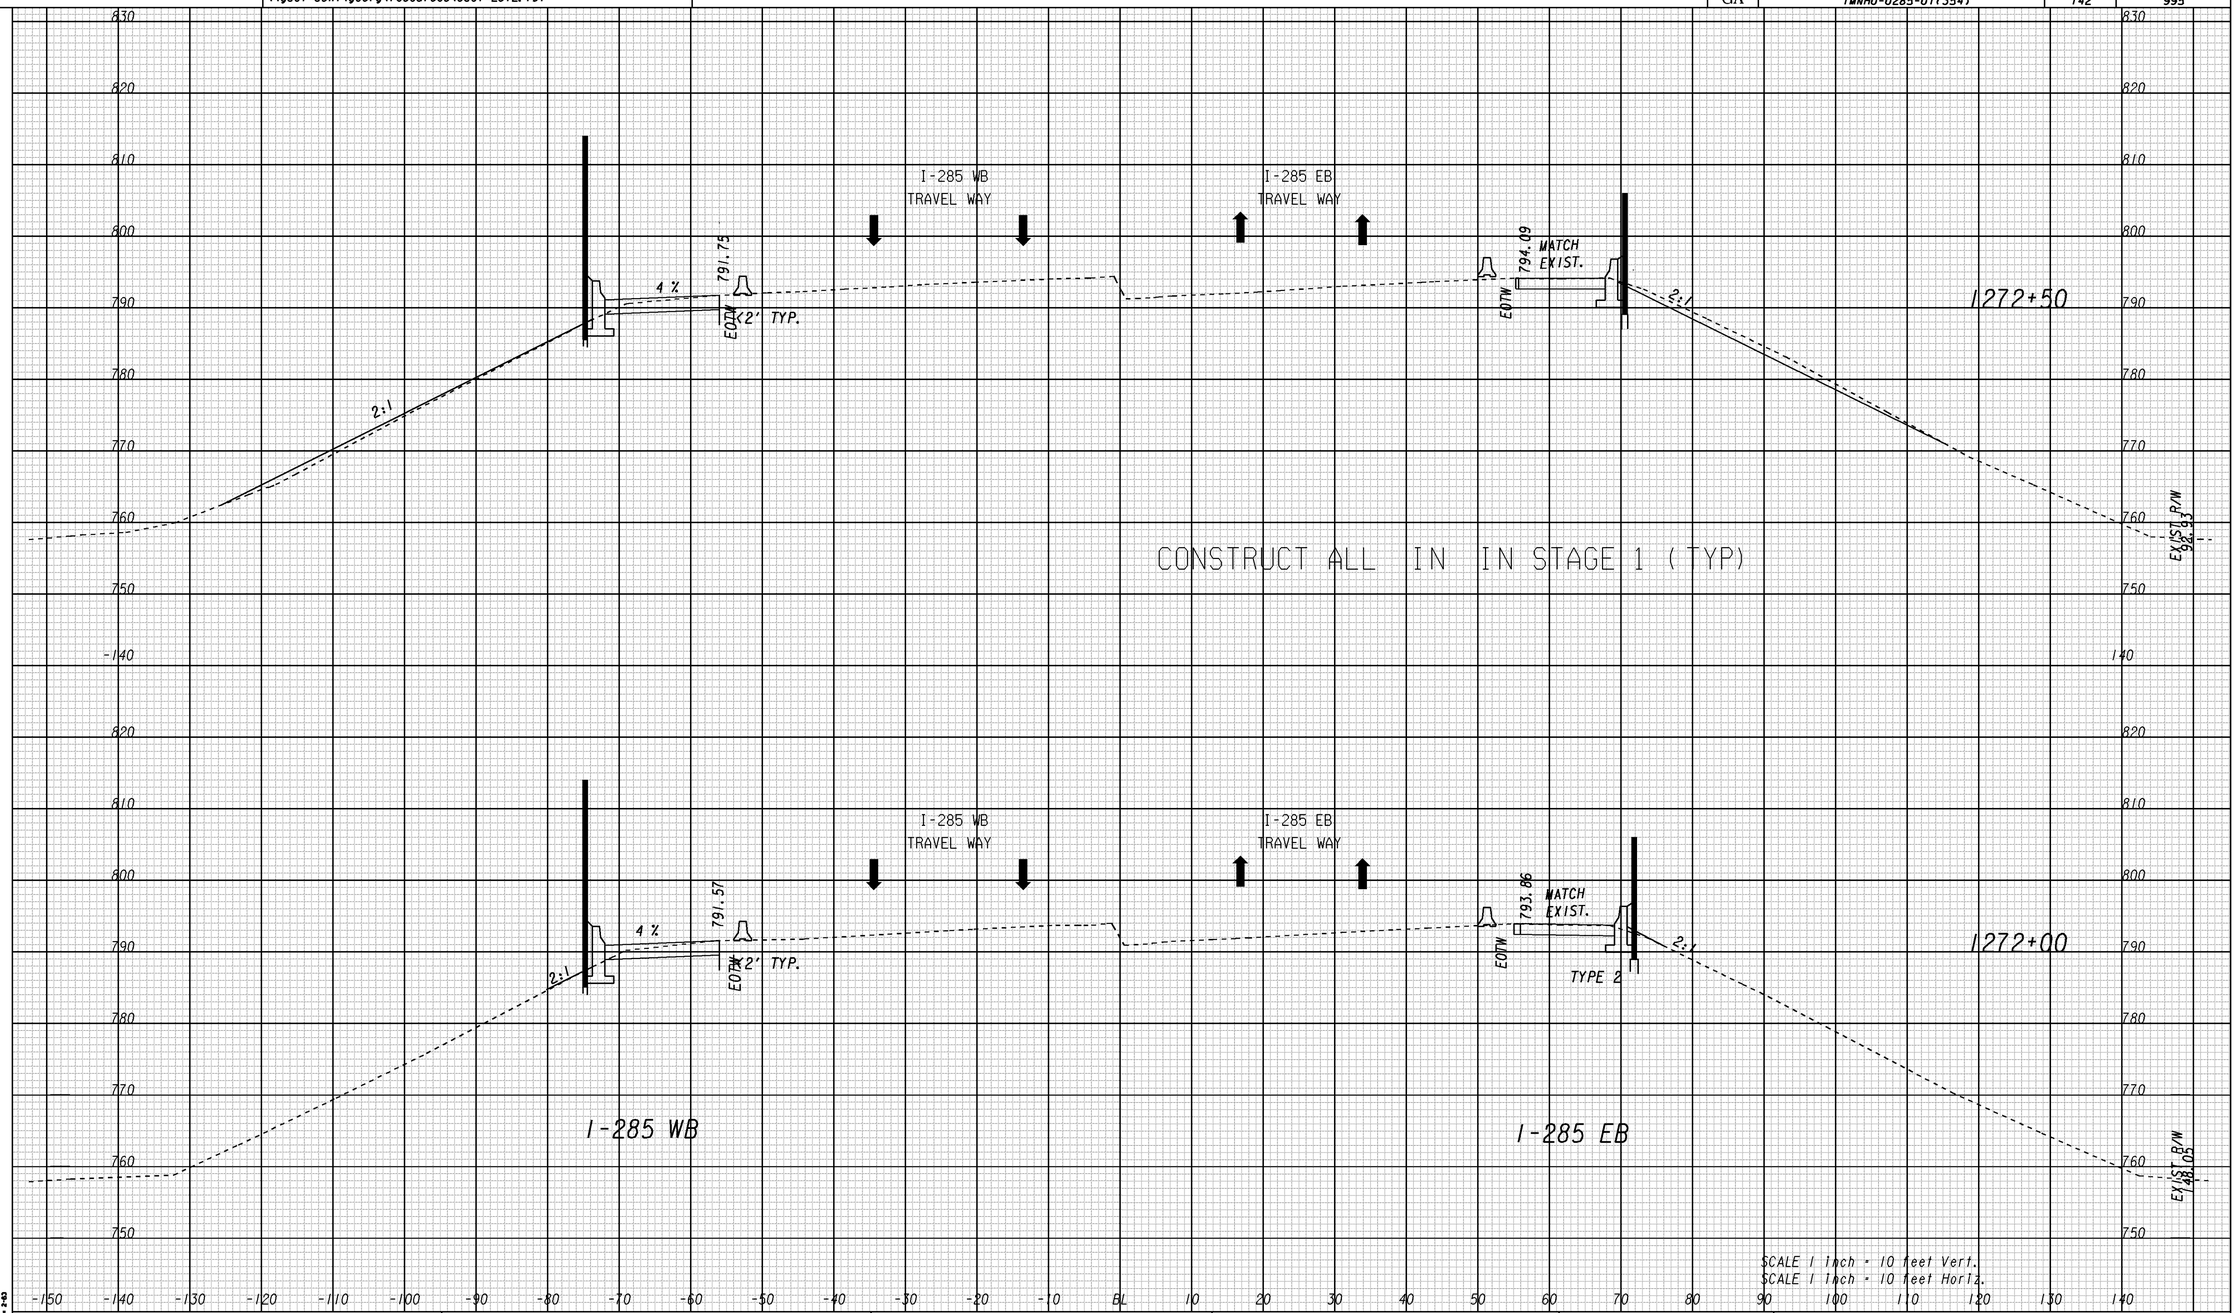

1/5/2009 SUESEW

M:\713290\Staging\SHEETS\GDOT_GRID.dgn GRID Dev 2-43

GEORGIA
DEPARTMENT OF TRANSPORTATION

REVISION DATES		

STATE OF GEORGIA
DEPARTMENT OF TRANSPORTATION

OFFICE: ROADWAY DESIGN

CROSS SECTIONS CONSTRUCTION STAGING

I-285 AT SR155/FLAT SHOALS
STA. 1272+00 TO STA. 1272+50

DRAWING No. 19-050

8/20/2014 2:10:47 PM \\GDOT-DSNI\GOPLOT\OCE\OGC.gcf pmagoon M:\713290\Staging\713290_19-050.prf