8/20/2014 2:10:52 PM \\GDOT-DSN1\GOPLOT\QCF\QGC.qcf pmagoon M:\713290\Staging\713290_19-054.prf

8/20/2014	Wed Aug 20 14:11:05 2014	\\gdot-dsn1\gocfg\resources\Gdot-2012.tbl	M:\713290\Staging\713290sx1285_s1.dgn	STATE	PROJECT NUMBER	SHEET NO.	TOTAL SHEETS
pmagoon				GA	IMNHO-0285-01(354)	146	995

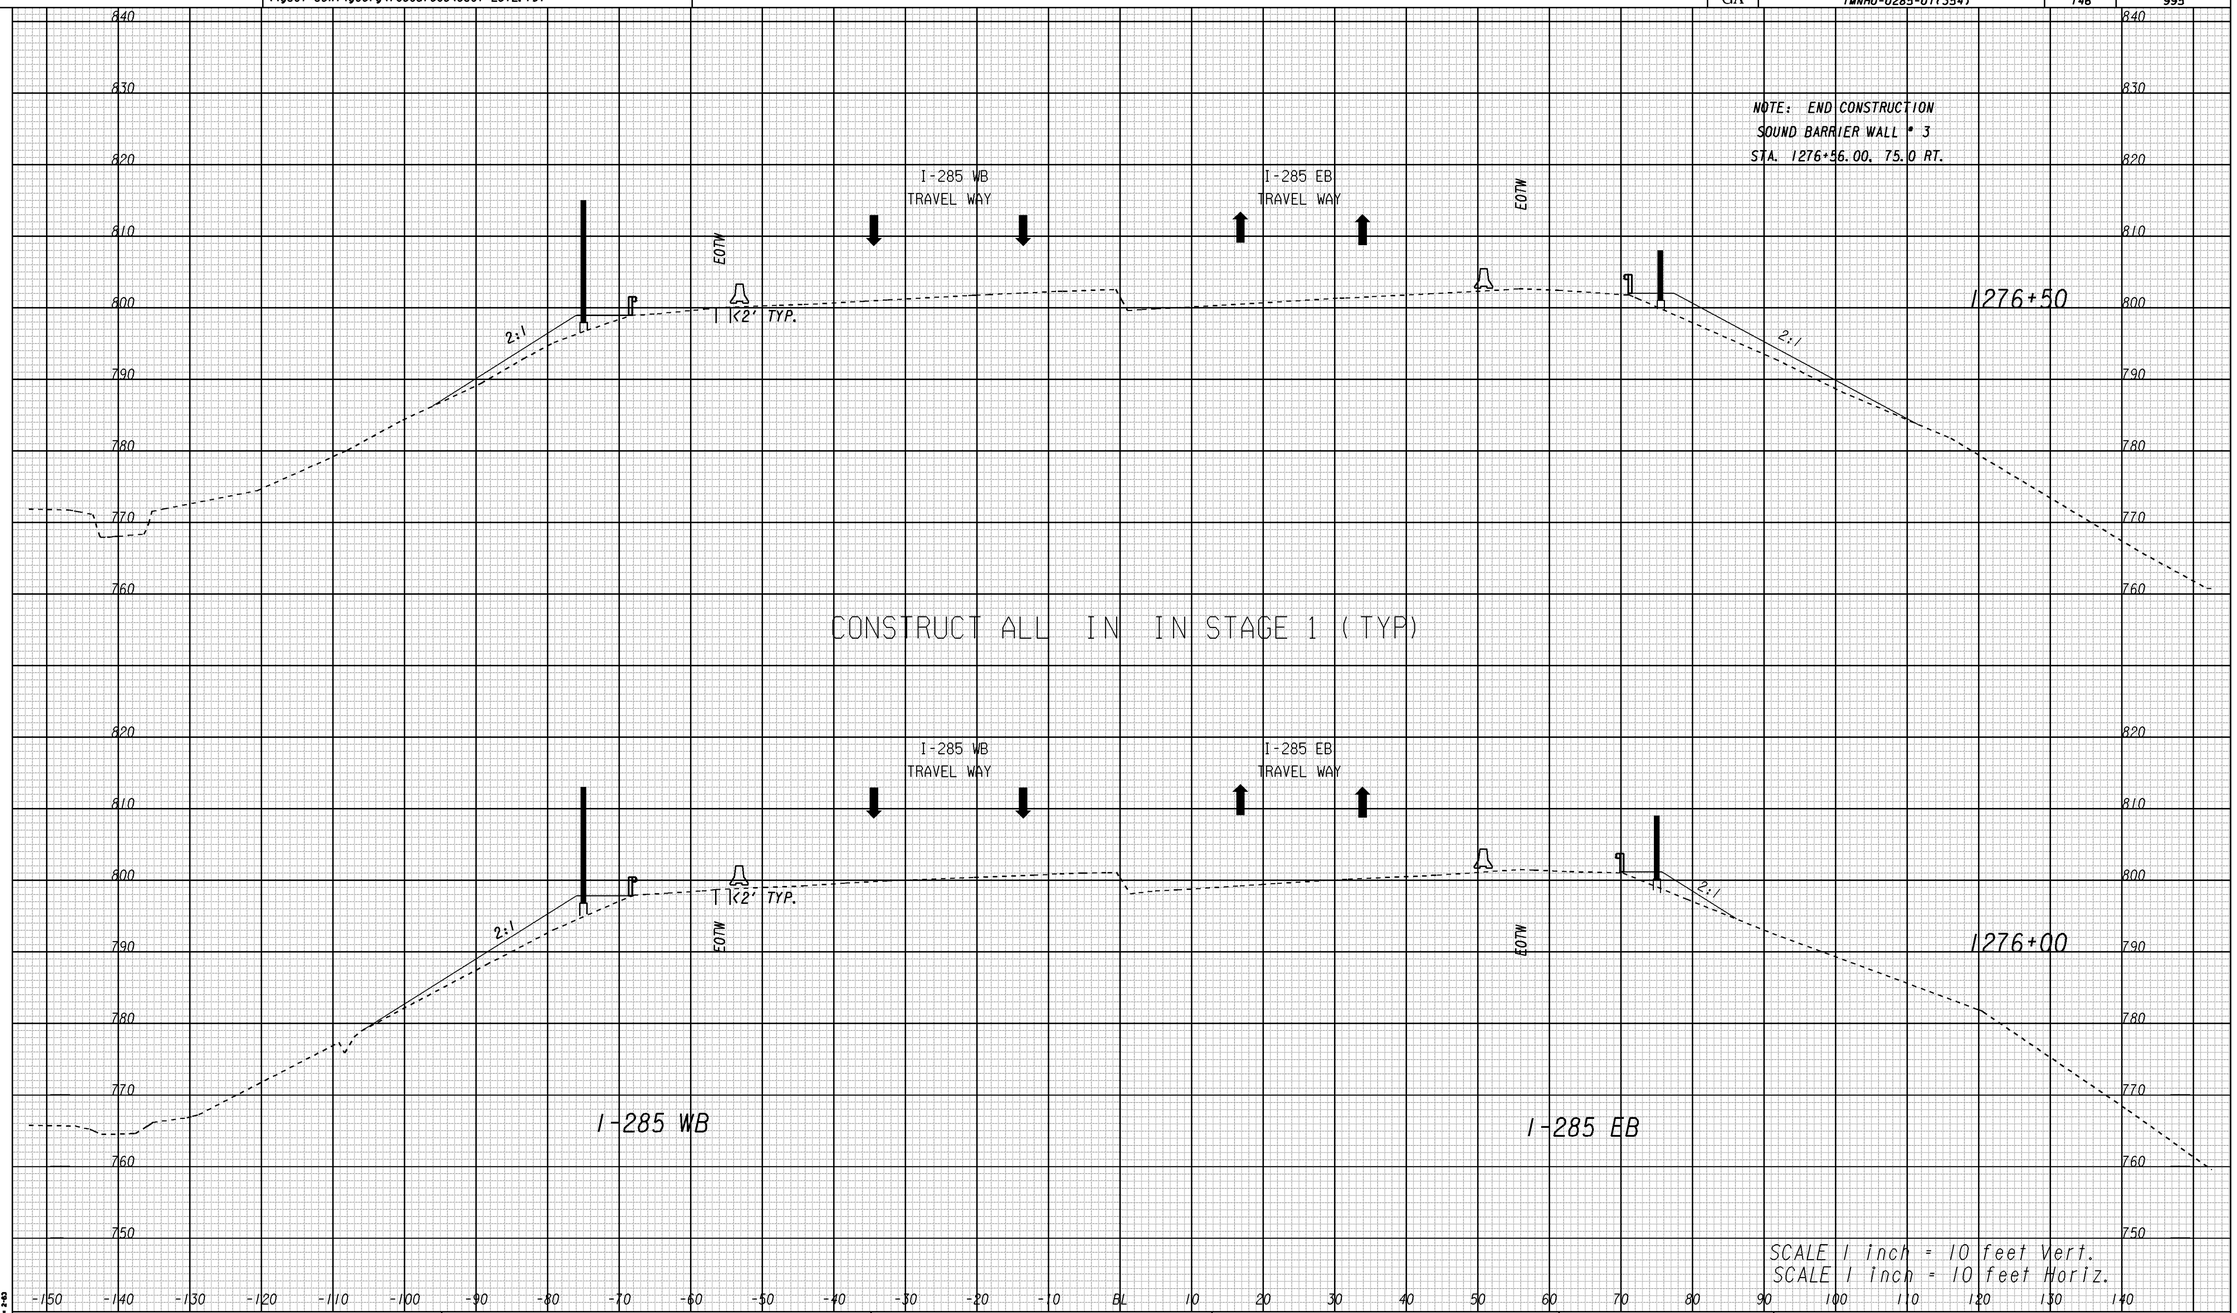

GEORGIA
DEPARTMENT OF TRANSPORTATION

REVISION DATES

STATE OF GEORGIA
DEPARTMENT OF TRANSPORTATION
OFFICE: ROADWAY DESIGN

CROSS SECTIONS
CONSTRUCTION STAGING
I-285 AT SR155/FLAT SHOALS
STA. 1276+00 TO STA. 1276+50

DRAWING No. 19-054

1/5/2009 SUXSEW