8/20/2014 2:10:56 PM \\GDOT-DSNI\GOPLOT\OCE\OGC.gcf pmagoon M:\713290\Staging\713290_19-056.prf

8/20/2014 Wed Aug 20 14:11:05 2014	\\gdot-dsni\gocfg\resources\Gdot-2012.tbl	M:\713290\Staging\713290sx1285_sl.dgn	STATE	PROJECT NUMBER	SHEET NO.	TOTAL SHEETS
pmagoon			GA	IMNHO-0285-01(354)	148	995

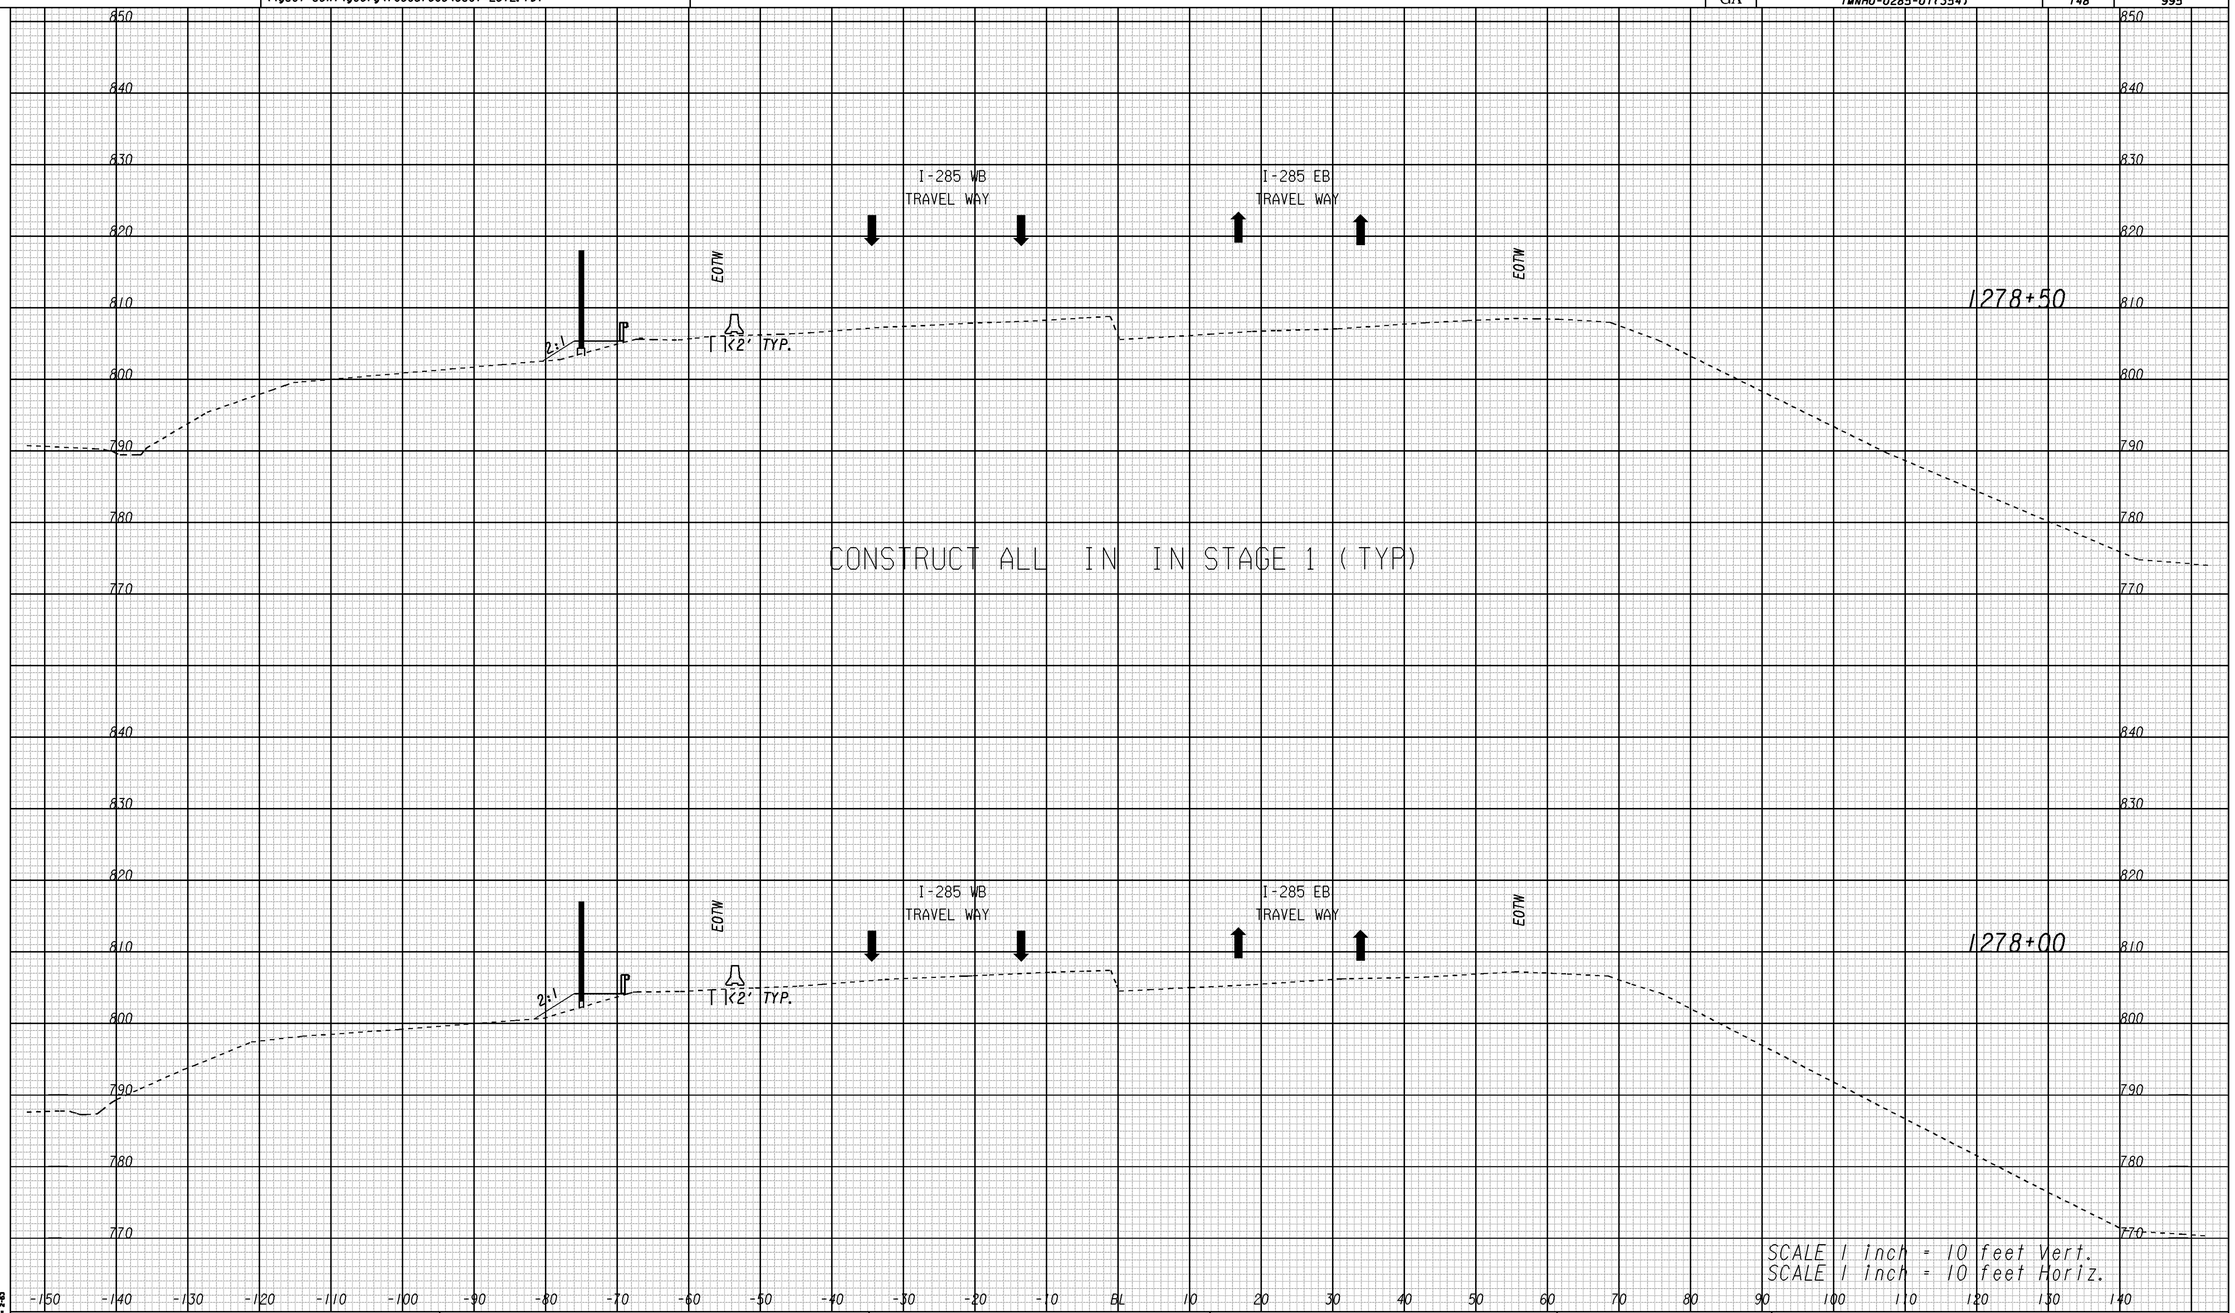

1/5/2009 SUtSEW

M:\713290\Staging\SHEETS\Cross Sections.dgn GDTD Dev 2-43

GEORGIA
DEPARTMENT OF TRANSPORTATION

REVISION DATES		

STATE OF GEORGIA
DEPARTMENT OF TRANSPORTATION
OFFICE: ROADWAY DESIGN:

CROSS SECTIONS CONSTRUCTION STAGING

I-285 AT SR155/FLAT SHOALS
STA. 1278+00 TO STA. 1278+50

DRAWING No. 19-056

8/20/2014 2:10:56 PM \\GDOT-DSNI\GOPLOT\OCE\OGC.gcf pmagoon M:\713290\Staging\713290_19-056.prf