8/20/2014 2:11:15 PM \\GDOT-DSN1\GOPLOT\OCE\OGC.gcf pmagoon M:\713290\Staging\713290_19-064.prf

8/20/2014 pmagoon	Wed Aug 20 14:11:28 2014	\\gdot-dsn1\gocfg\resources\Gdot-2012.tbl	M:\713290\Staging\713290sxRAMPA_s1.dgn	STATE	PROJECT NUMBER	SHEET NO.	TOTAL SHEETS
				GA	IMNHO-0285-01(354)	156	995

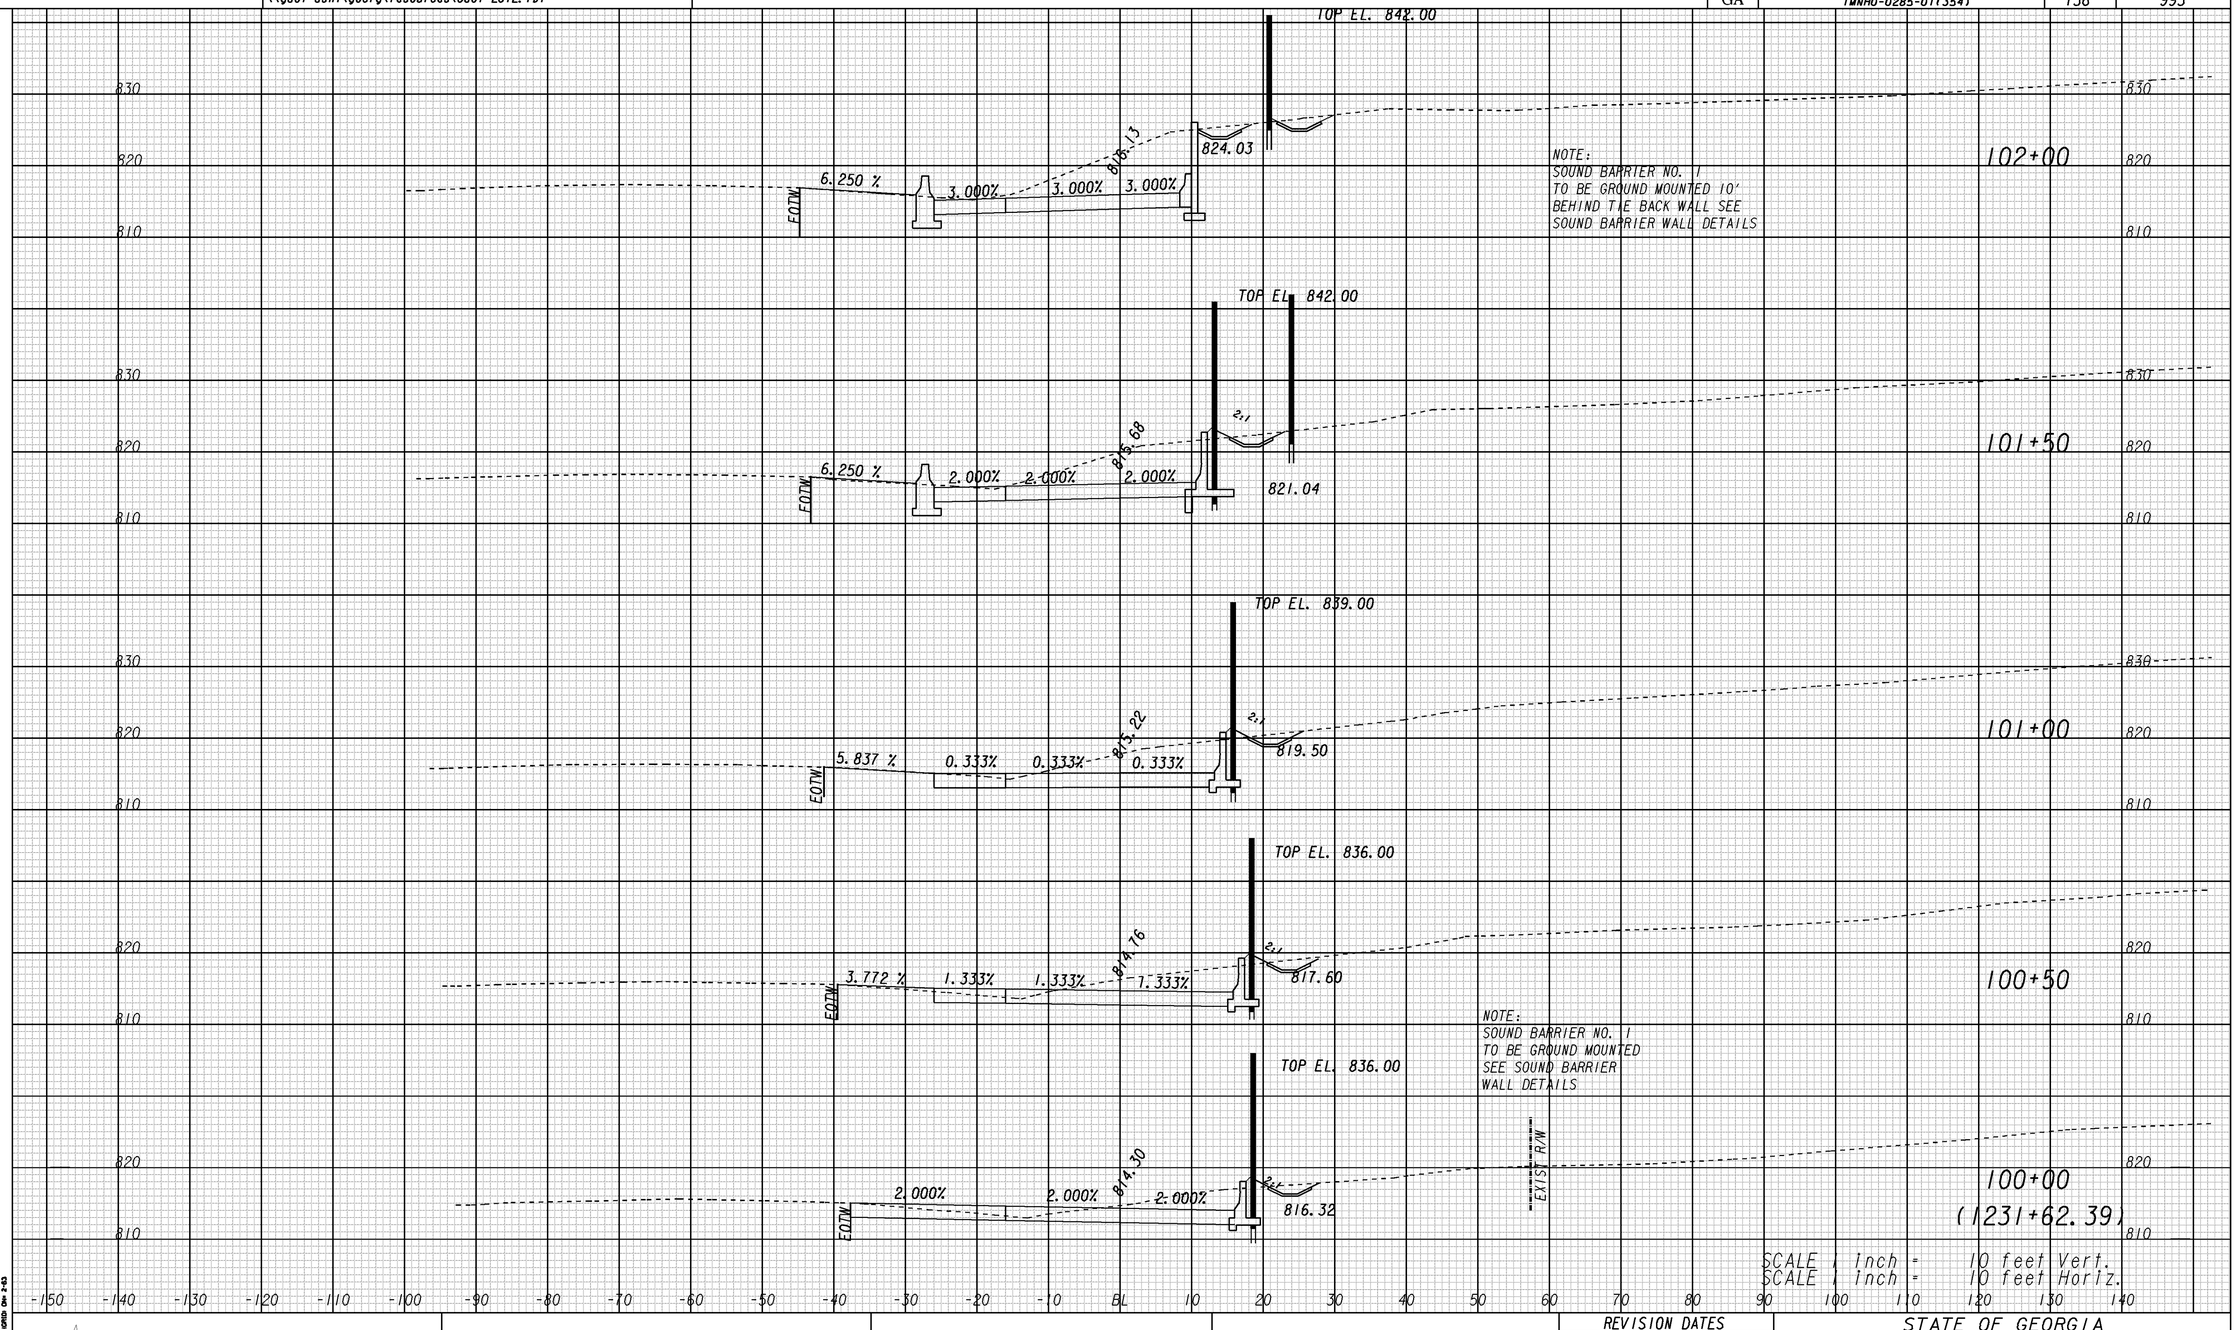

REVISION DATES		
08/08/14		

GEORGIA
DEPARTMENT OF TRANSPORTATION

STATE OF GEORGIA
DEPARTMENT OF TRANSPORTATION
OFFICE: ROADWAY DESIGN

CROSS SECTIONS
CONSTRUCTION STAGE 1
I-285 AT SR155/FLAT SHOALS
STA. 100+00 TO STA. 102+00

DRAWING No. 19-064

m:\713290\Staging\RAMPA\ENG CRSS.dgn GRID Div 2.43
1/5/2009 SUYSEW

8/20/2014 2:11:15 PM \\GDOT-DSN1\GOPLOT\OCE\OGC.gcf pmagoon M:\713290\Staging\713290_19-064.prf