8/20/2014 2:11:16 PM \\GDOT-DSNI\GOPLOT\QCF\QGC.qcf pmagoon M:\713290\Staging\713290_19-065.prf

8/20/2014 Wed Aug 20 14:11:28 2014	\\gdot-dsni\gocfg\resources\Gdot-2012.tbl	M:\713290\Staging\713290sxRAMPA_sl.dgn	STATE	PROJECT NUMBER	SHEET NO.	TOTAL SHEETS
pmagoon			GA	IMNHO-0285-01(354)	157	995

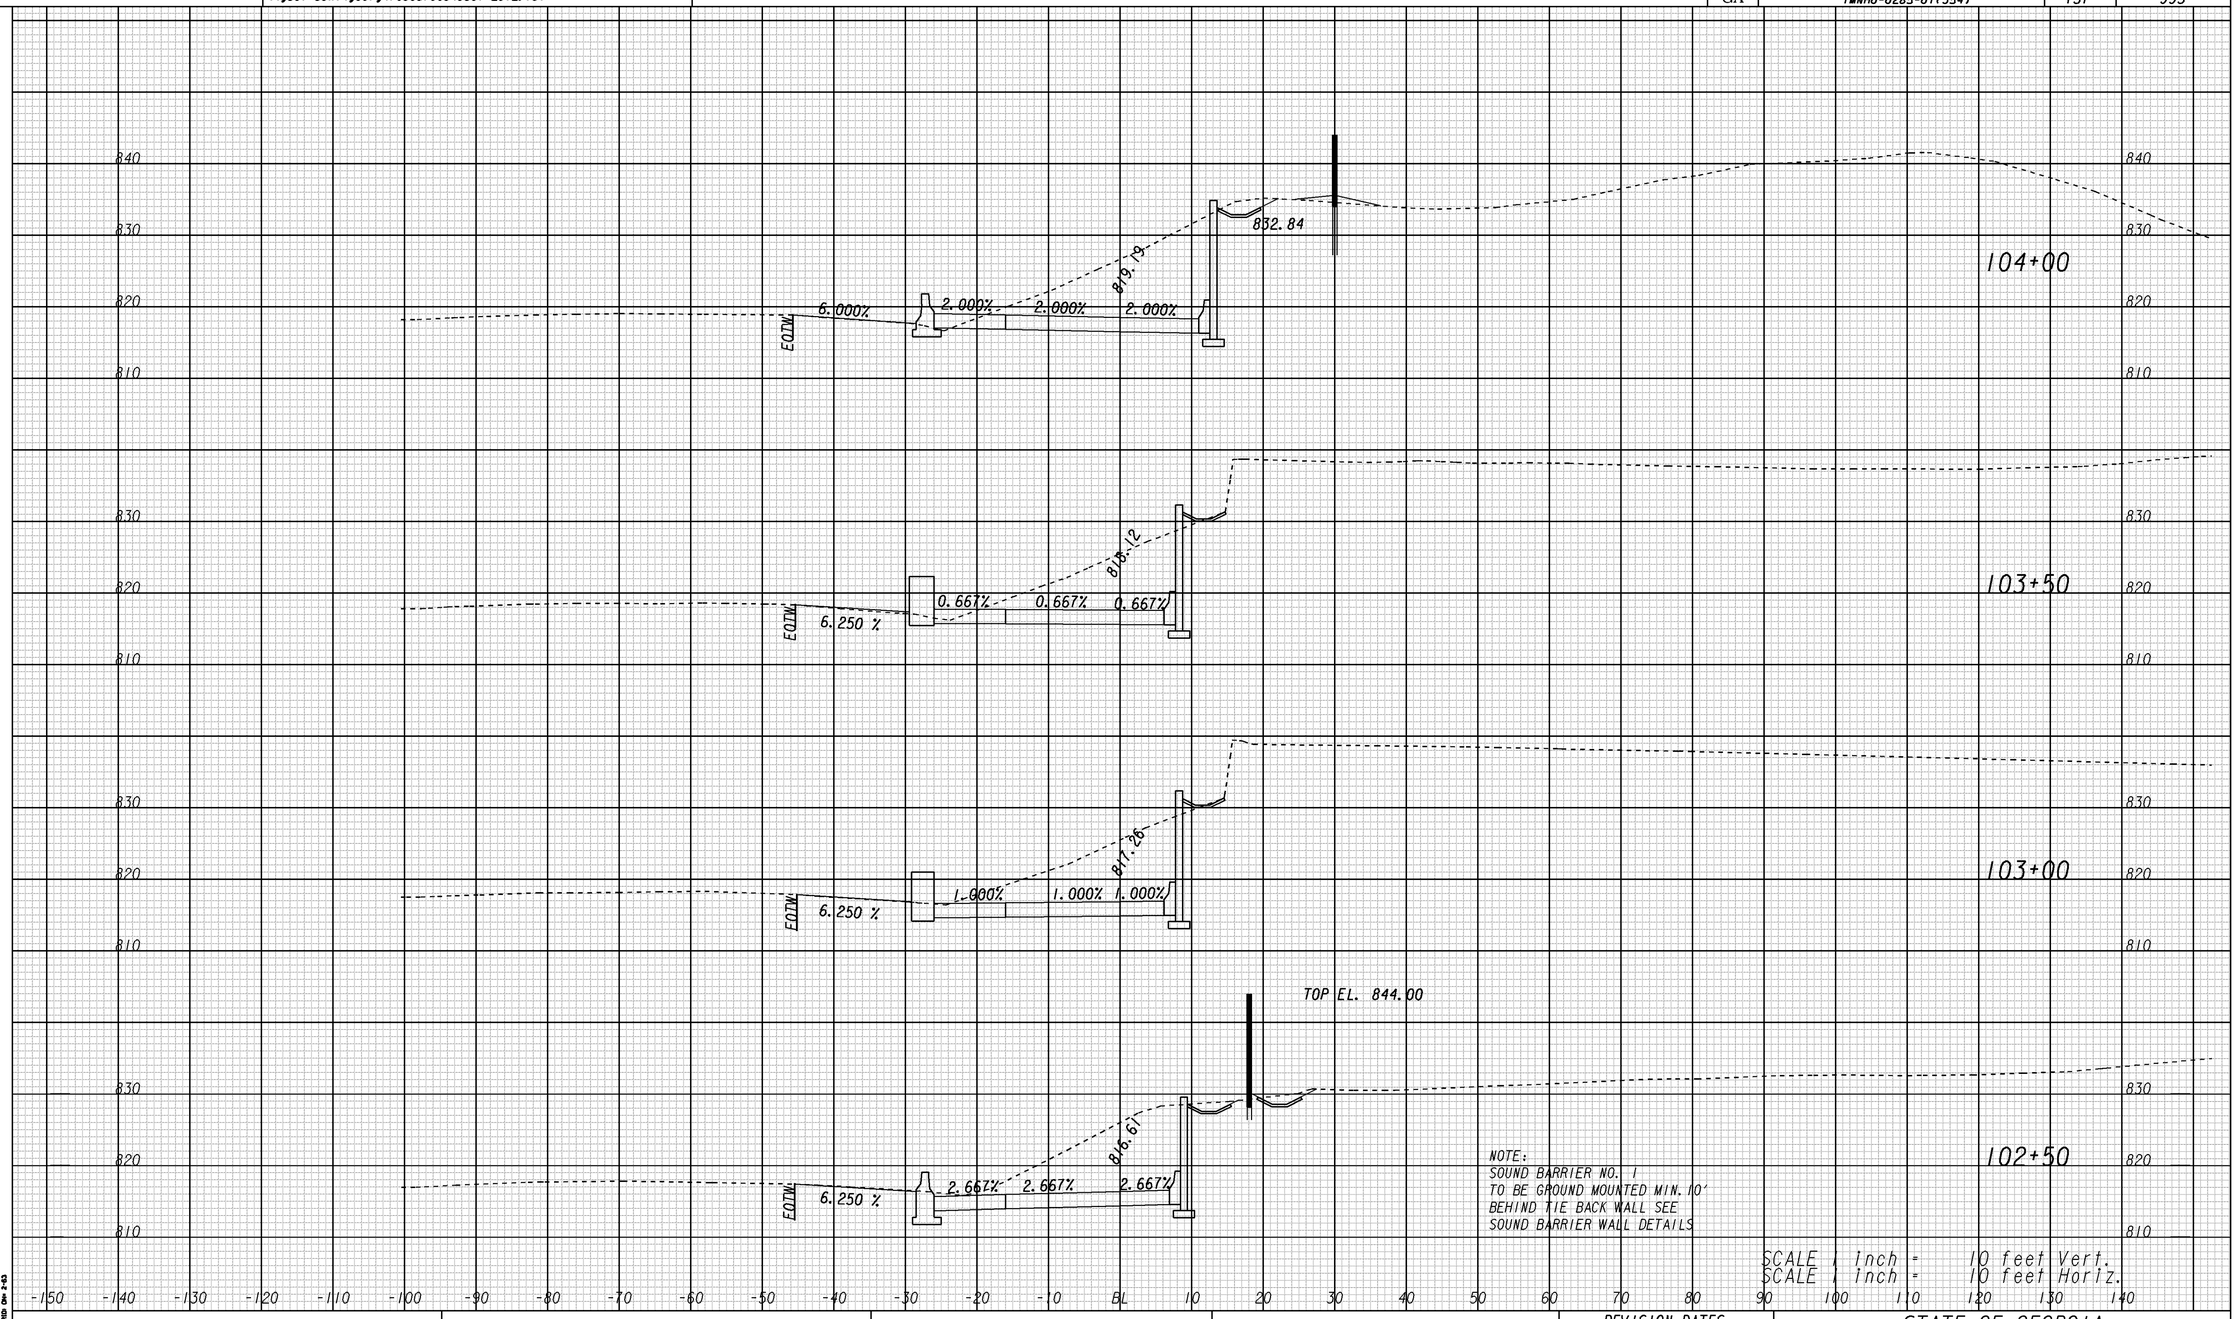

1/5/2009 SUzSEW

m:\713290\Staging\MAPSTAGING ORIGdgn ORIG Dm 2-43

A

GEORGIA
DEPARTMENT OF TRANSPORTATION

REVISION DATES		
08/08/14		

STATE OF GEORGIA
DEPARTMENT OF TRANSPORTATION

OFFICE: ROADWAY DESIGN

CROSS SECTIONS CONSTRUCTION STAGE 1

I-285 AT SR155/FLAT SHOALS
STA. 102+50 TO STA. 104+00

DRAWING No. 19-065

8/20/2014 2:11:16 PM \\GDOT-DSNI\GOPLOT\QCF\QGC.qcf pmagoon M:\713290\Staging\713290_19-065.prf