8/20/2014 2:11:20 PM \\GDOT-DSNI\GOPLOT\GCF\GGC.gcf pmagoon M:\713290\Staging\713290_19-068.prf

8/20/2014 Wed Aug 20 14:11:31 2014 pmagoon	\\gdot-dsni\gocfg\resources\Gdot-2012.tbl	M:\713290\Staging\713290sxRAMPA_sl.dgn	STATE	PROJECT NUMBER	SHEET NO.	TOTAL SHEETS
			GA	IMNHO-0285-01(354)	160	995

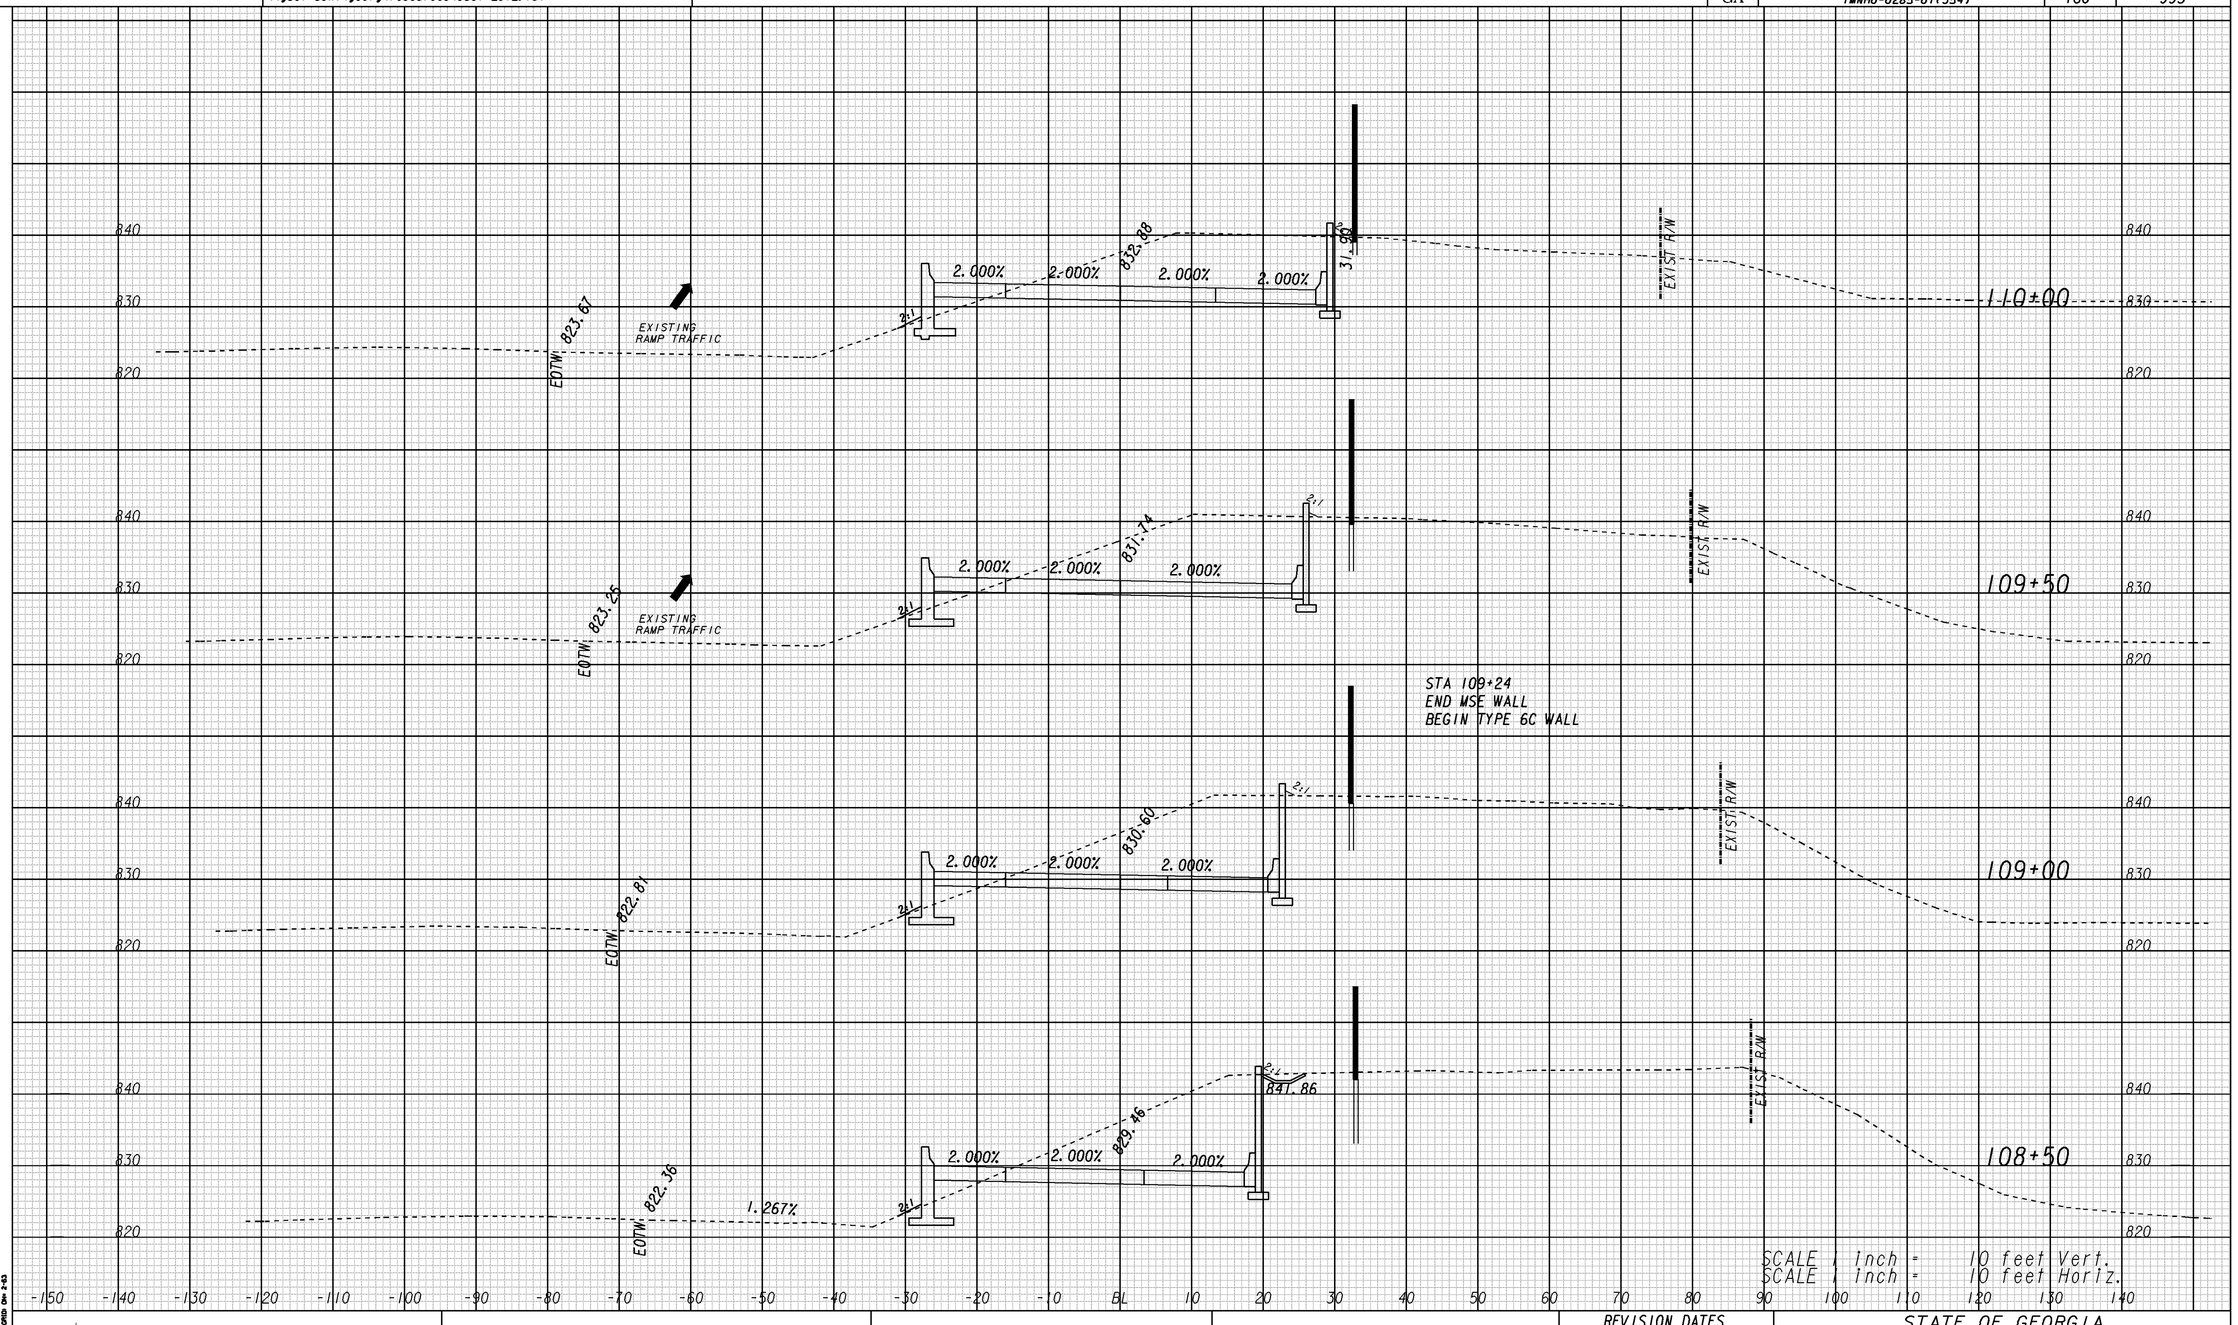

1/5/2009 SUzSEW

A

GEORGIA
DEPARTMENT OF TRANSPORTATION

REVISION DATES
08/08/14

STATE OF GEORGIA
DEPARTMENT OF TRANSPORTATION

OFFICE: ROADWAY DESIGN

CROSS SECTIONS CONSTRUCTION STAGE 1

I-285 AT SR155/FLAT SHOALS

STA. 108+50 TO STA. 110+00

DRAWING No. 19-068

8/20/2014 2:11:20 PM \\GDOT-DSNI\GOPLOT\GCF\GGC.gcf pmagoon M:\713290\Staging\713290_19-068.prf