8/20/2014 Wed Aug 20 14:11:39 2014	\\gdot-dsn1\gocfg\resources\Gdot-2012.tbl	M:\713290\Staging\713290sxRAMPA_s1.dgn	STATE	PROJECT NUMBER	SHEET NO.	TOTAL SHEETS
pmagoon			GA	IMNHO-0285-01(354)	162	995

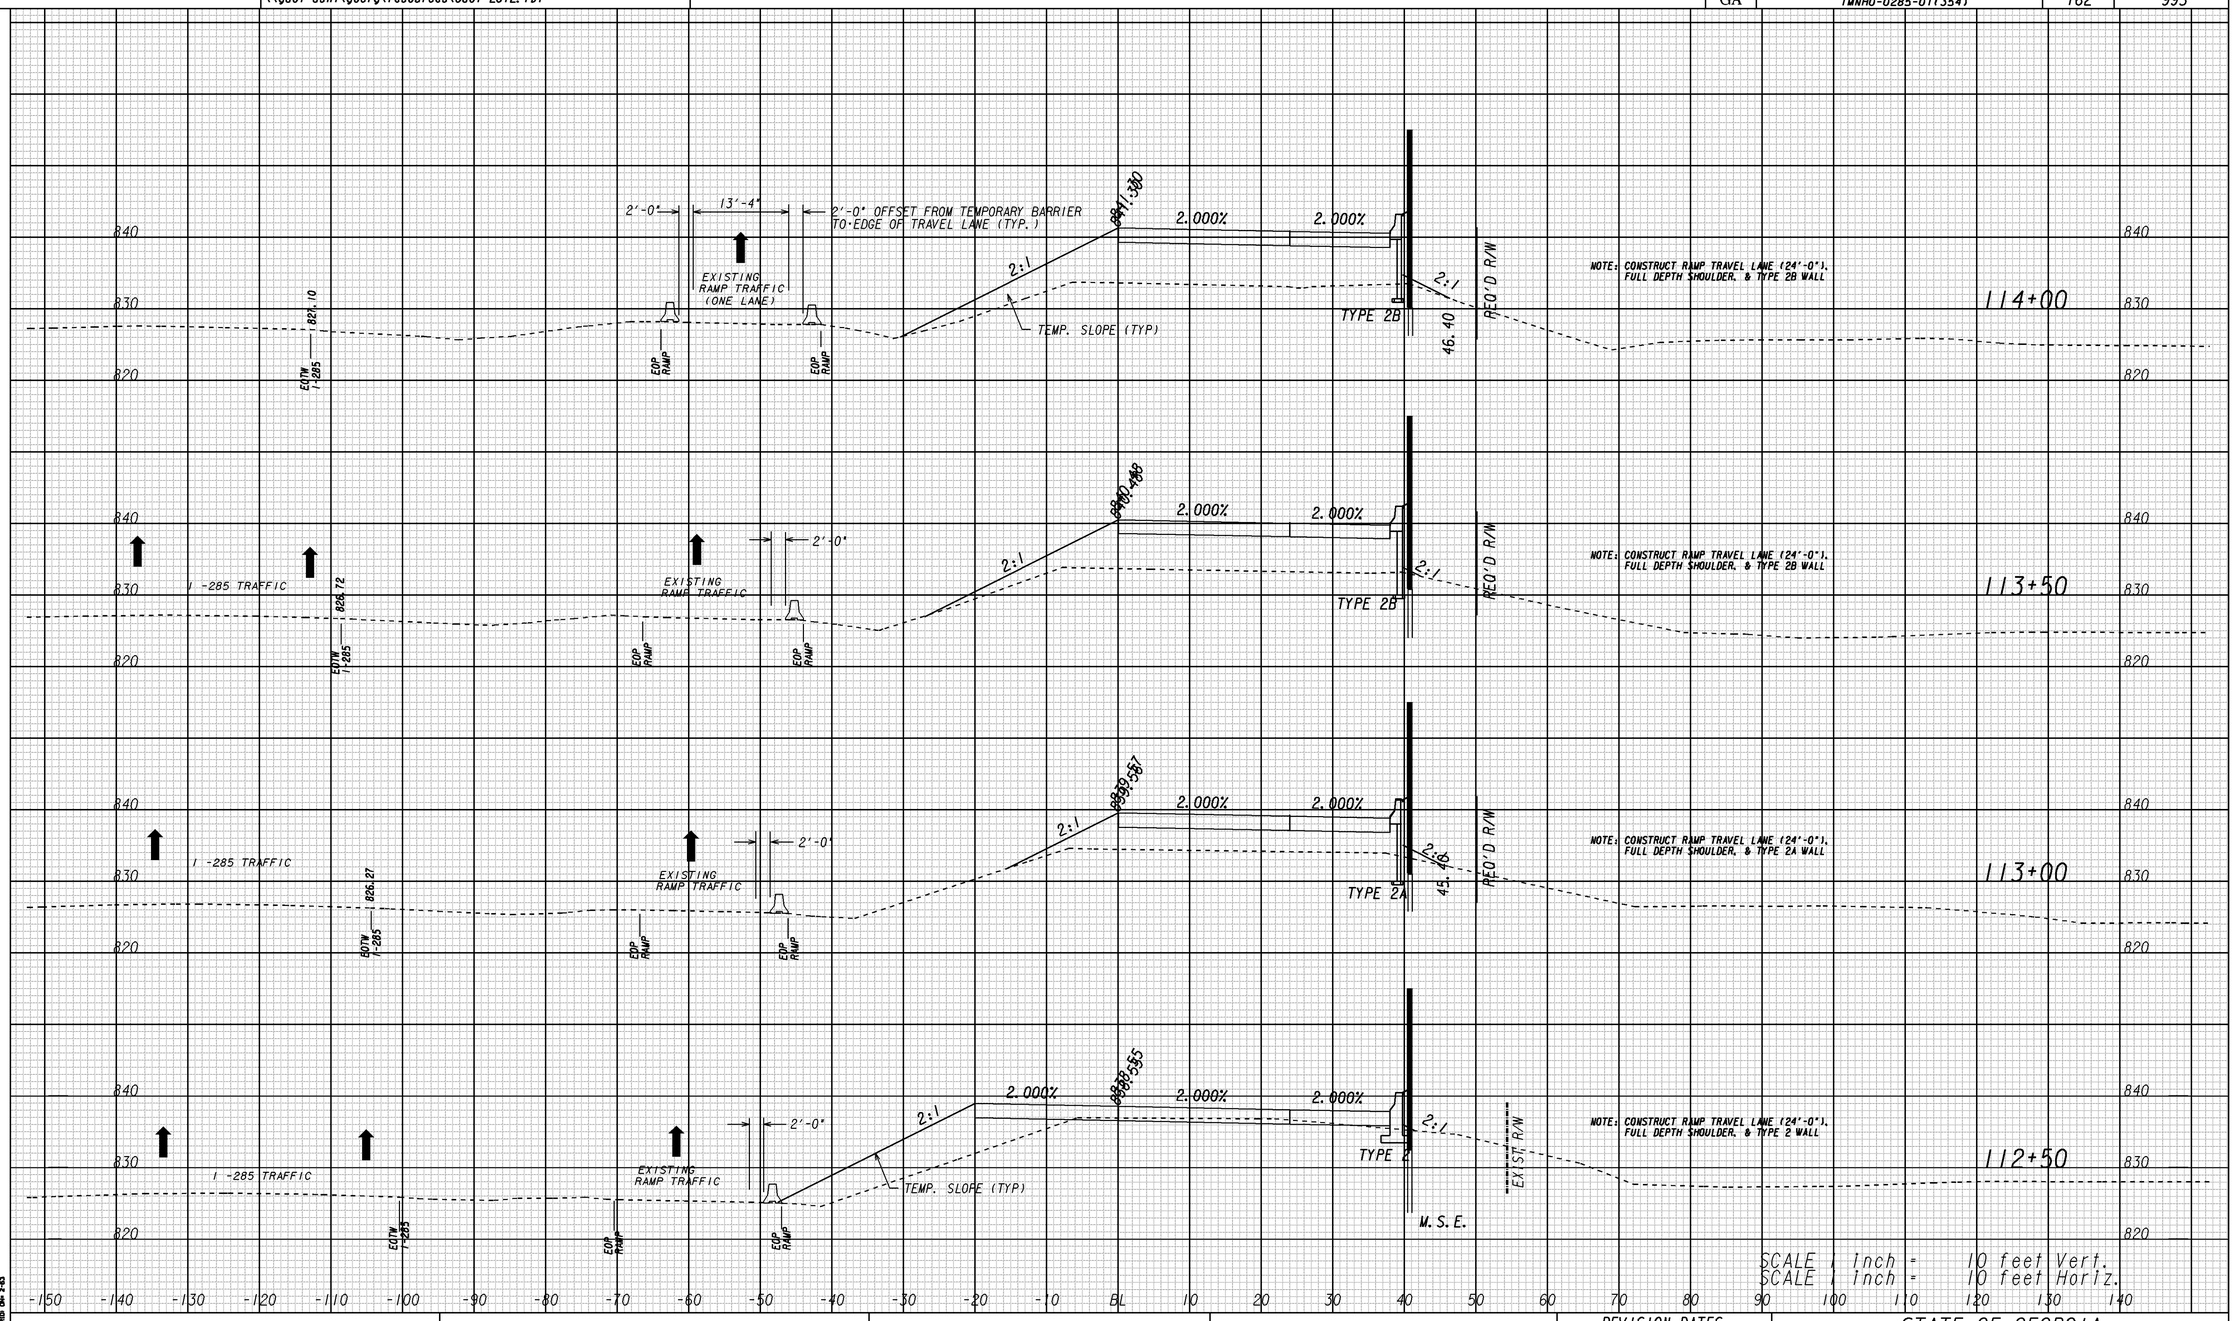

A

GEORGIA
DEPARTMENT OF TRANSPORTATION

REVISION DATES		
08/08/14		

STATE OF GEORGIA
DEPARTMENT OF TRANSPORTATION

OFFICE: ROADWAY DESIGN

CROSS SECTIONS
CONSTRUCTION STAGE 1

STA. 112+50 TO STA. 114+00

DRAWING No. 19-070

1/5/2009 SUYSEW