9/12/2014 7:55:09 AM \\GDOT-DSN1\GOPLOT\OCE\OGC.gcf pmagoon M:\713290\Staging\713290_19-072.prf

9/12/2014 Fri Sep 12 07:55:21 2014 pmagoon

\\gdot-dsn1\gocfg\resources\Gdot-2012.tbl

M:\713290\Staging\713290sxRAMPA_s1.dgn

STATE	PROJECT NUMBER	SHEET NO.	TOTAL SHEETS
GA	IMNHO-0285-01(354)	164	995

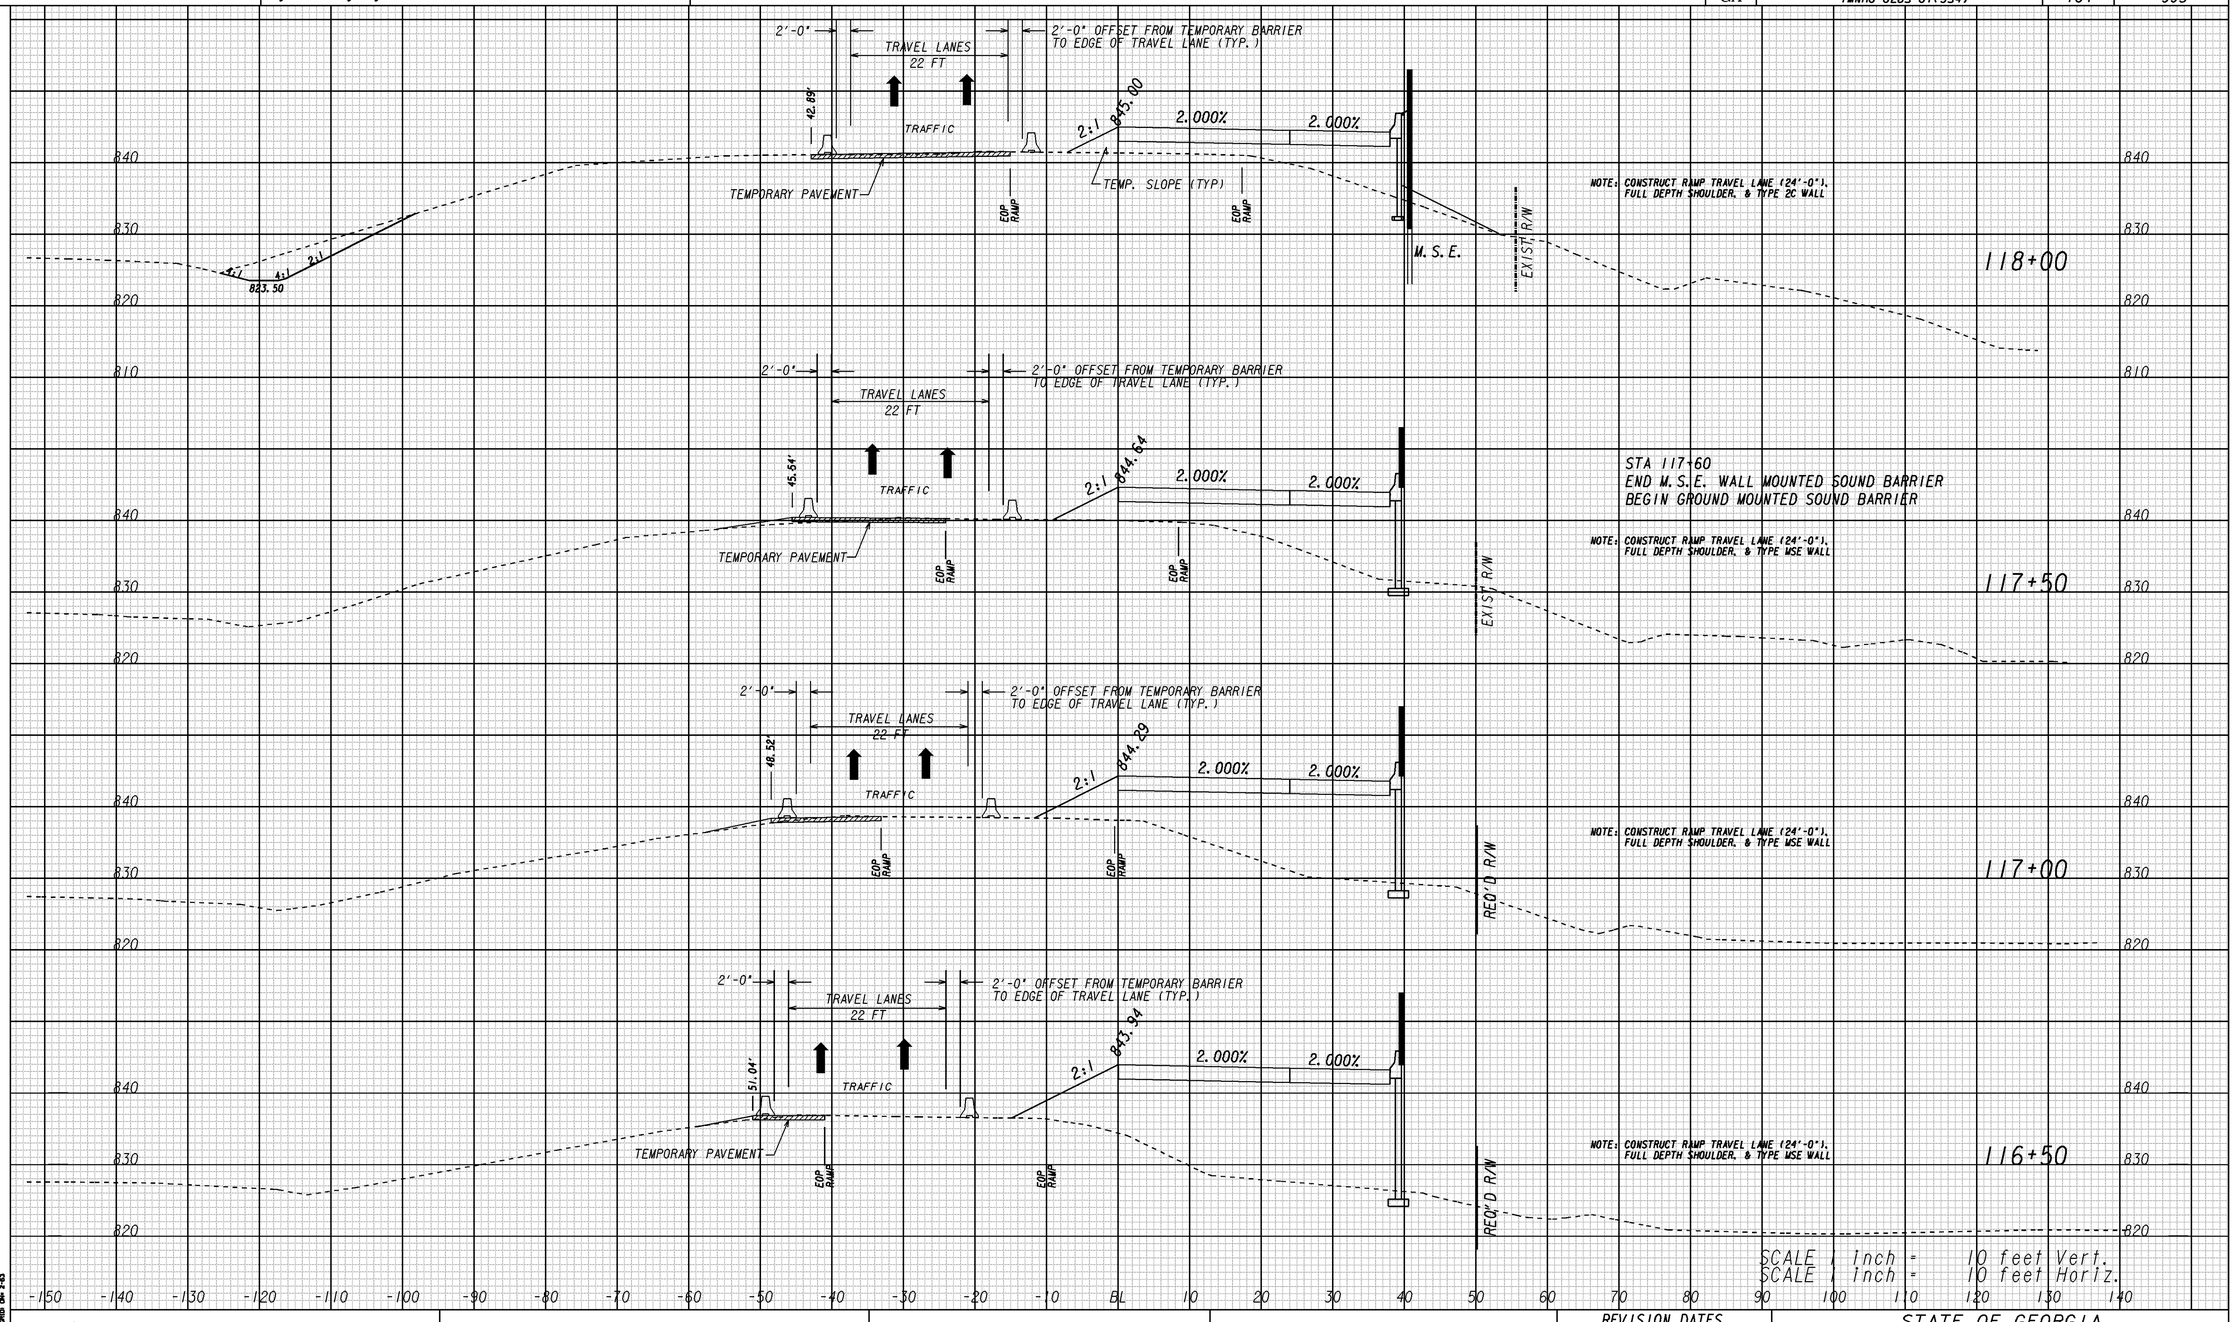

SCALE 1 inch = 10 feet Vert.
SCALE 1 inch = 10 feet Horiz.

1/5/2009 SUNSEW

M:\713290\Staging\MAPSTAGING ORIG.dgn GDOT 2-43

A

GEORGIA
DEPARTMENT OF TRANSPORTATION

REVISION DATES		
08/08/14		
9/12/2014		

STATE OF GEORGIA
DEPARTMENT OF TRANSPORTATION

OFFICE: ROADWAY DESIGN

CROSS SECTIONS CONSTRUCTION STAGE 1

I-285 AT SR155/FLAT SHOALS
STA. 116+50 TO STA. 118+00

DRAWING No. 19-072

9/12/2014 7:55:09 AM \\GDOT-DSN1\GOPLOT\OCE\OGC.gcf pmagoon M:\713290\Staging\713290_19-072.prf