8/20/2014 2:11:58 PM \\GDOT-DSNI\GOPLOT\OCE\OGC.gcf pmagoon M:\713290\Staging\713290_19-080.prf

8/20/2014 pmagoon	Wed Aug 20 14:12:03 2014	\\gdot-dsni\gocfg\resources\Gdot-2012.tbl	M:\713290\Staging\713290sxRAMPB_s1.dgn	STATE	PROJECT NUMBER	SHEET NO.	TOTAL SHEETS
				GA	(MNHO-0285-01(354))	172	995

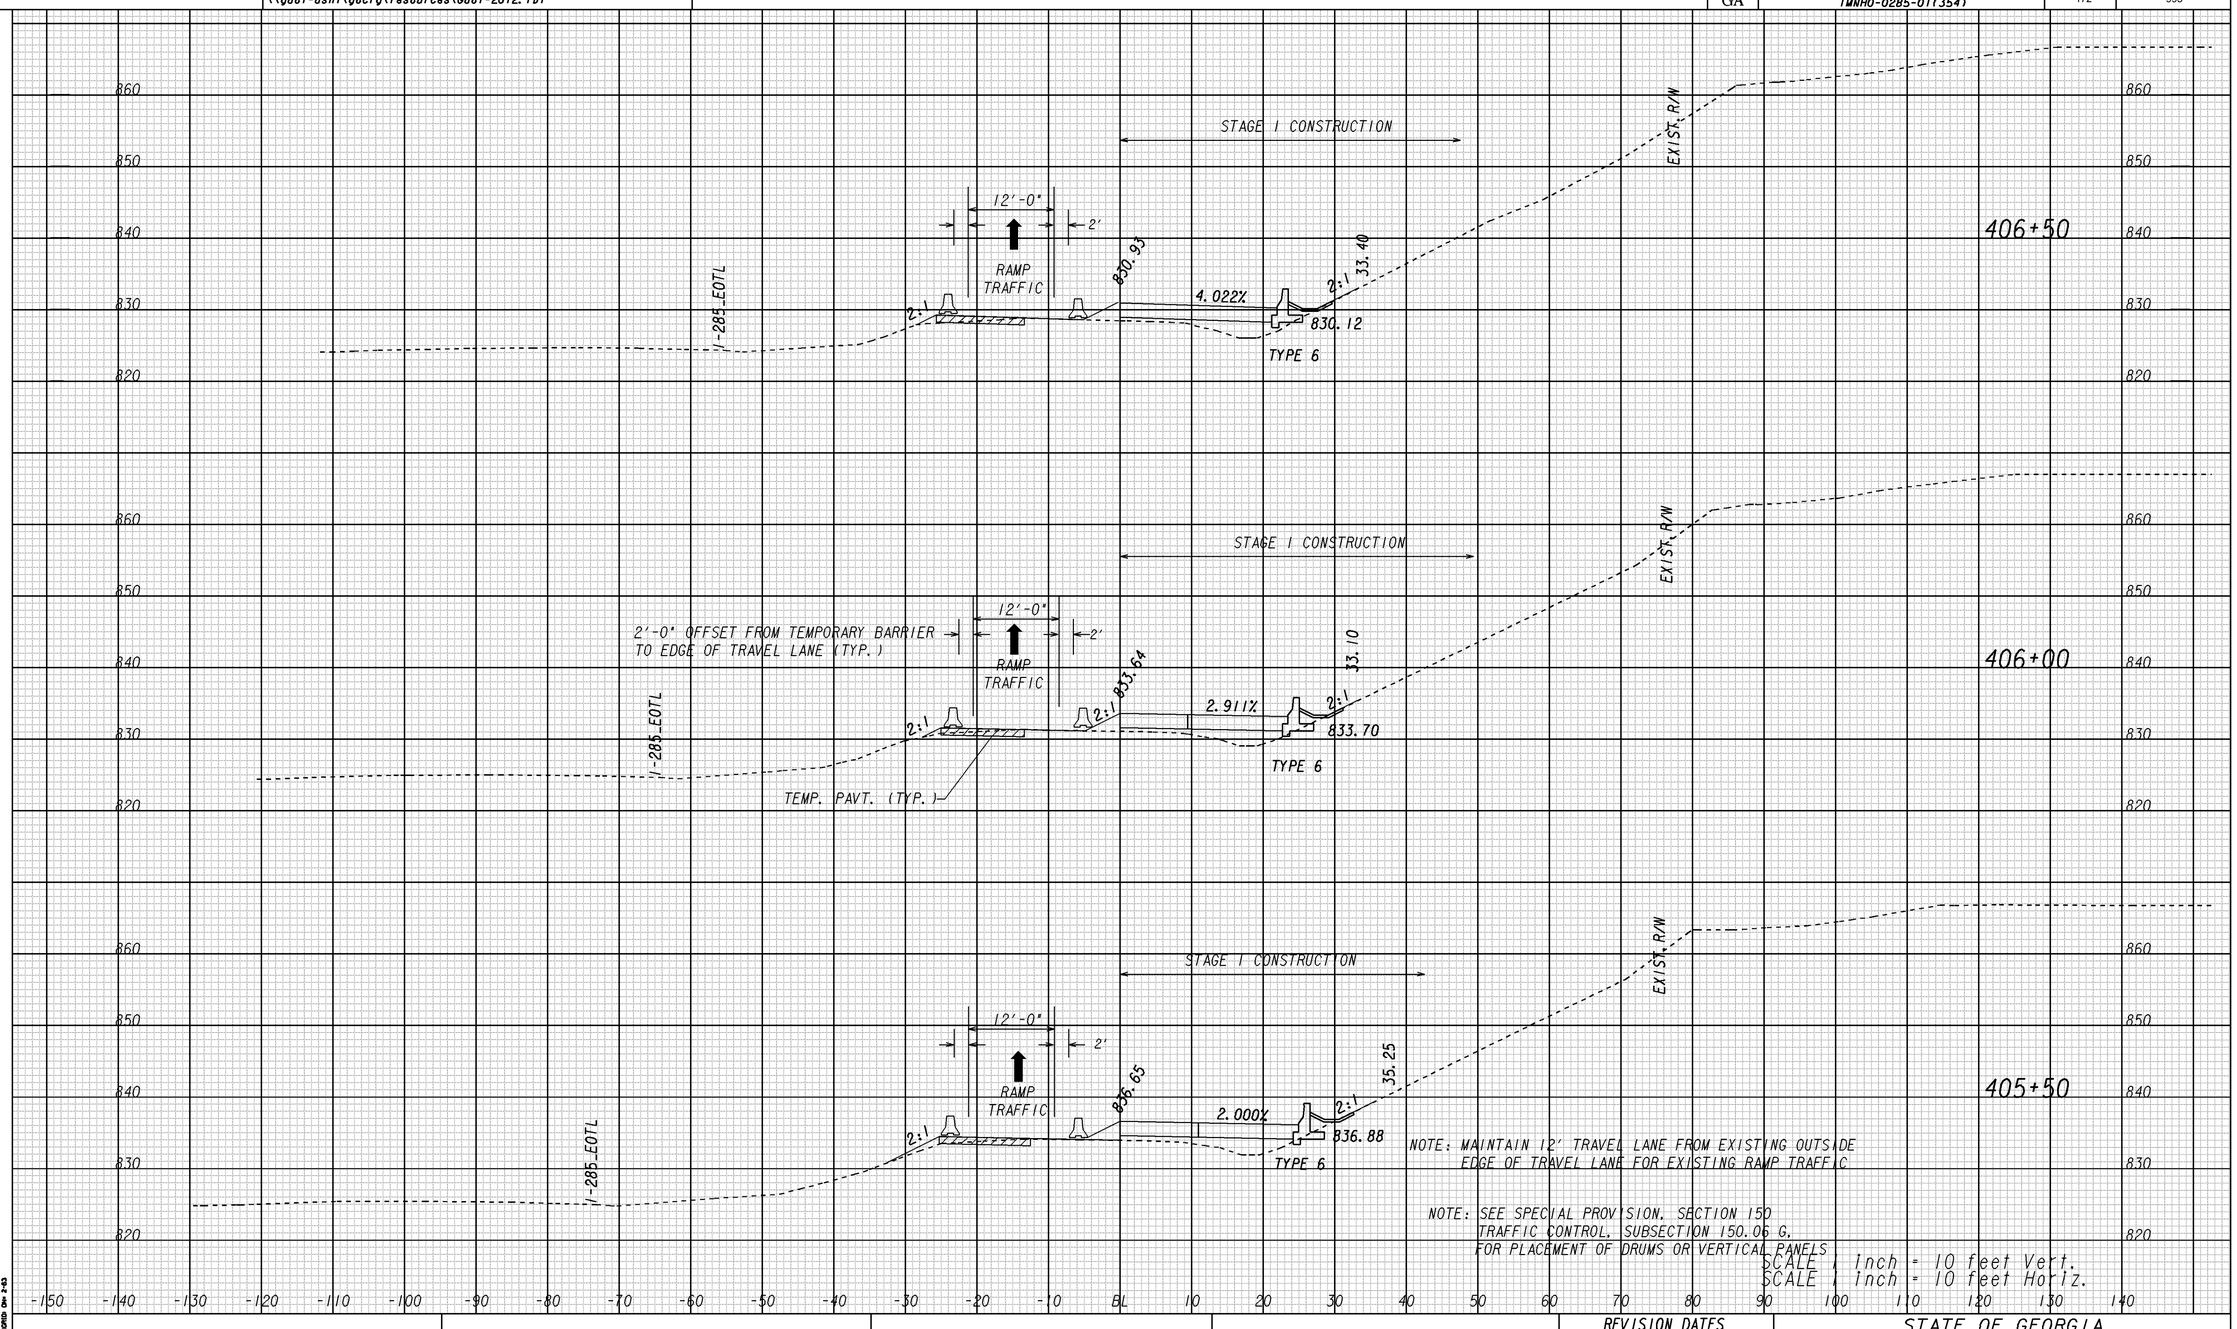

NOTE: MAINTAIN 12' TRAVEL LANE FROM EXISTING OUTSIDE EDGE OF TRAVEL LANE FOR EXISTING RAMP TRAFFIC

NOTE: SEE SPECIAL PROVISION, SECTION 150 TRAFFIC CONTROL, SUBSECTION 150.06 G. FOR PLACEMENT OF DRUMS OR VERTICAL PANELS

SCALE 1 inch = 10 feet Vert.
SCALE 1 inch = 10 feet Horiz.

1/5/2009 SunSew

GEORGIA
DEPARTMENT OF TRANSPORTATION

REVISION DATES		

STATE OF GEORGIA
DEPARTMENT OF TRANSPORTATION
OFFICE: ROADWAY DESIGN

CROSS SECTIONS CONSTRUCTION STAGE 1

I-285 AT SR155/FLAT SHOALS
STA. 405+50 TO STA. 406+50

DRAWING No. 19-080

8/20/2014 2:11:58 PM \\GDOT-DSNI\GOPLOT\OCE\OGC.gcf pmagoon M:\713290\Staging\713290_19-080.prf