8/20/2014 2:12:00 PM \\GDOT-DSNI\GOPLOT\QCF\QGC.qcf pmagoon M:\713290\Staging\713290_19-081.prf

8/20/2014 Wed Aug 20 14:12:04 2014	\\gdot-dsni\gocfg\resources\Gdot-2012.tbl	m:\713290\Staging\713290sxRAMPB_s1.dgn	STATE	PROJECT NUMBER	SHEET NO.	TOTAL SHEETS
pmagoon			GA	(MNHO-0285-01(354)	173	995

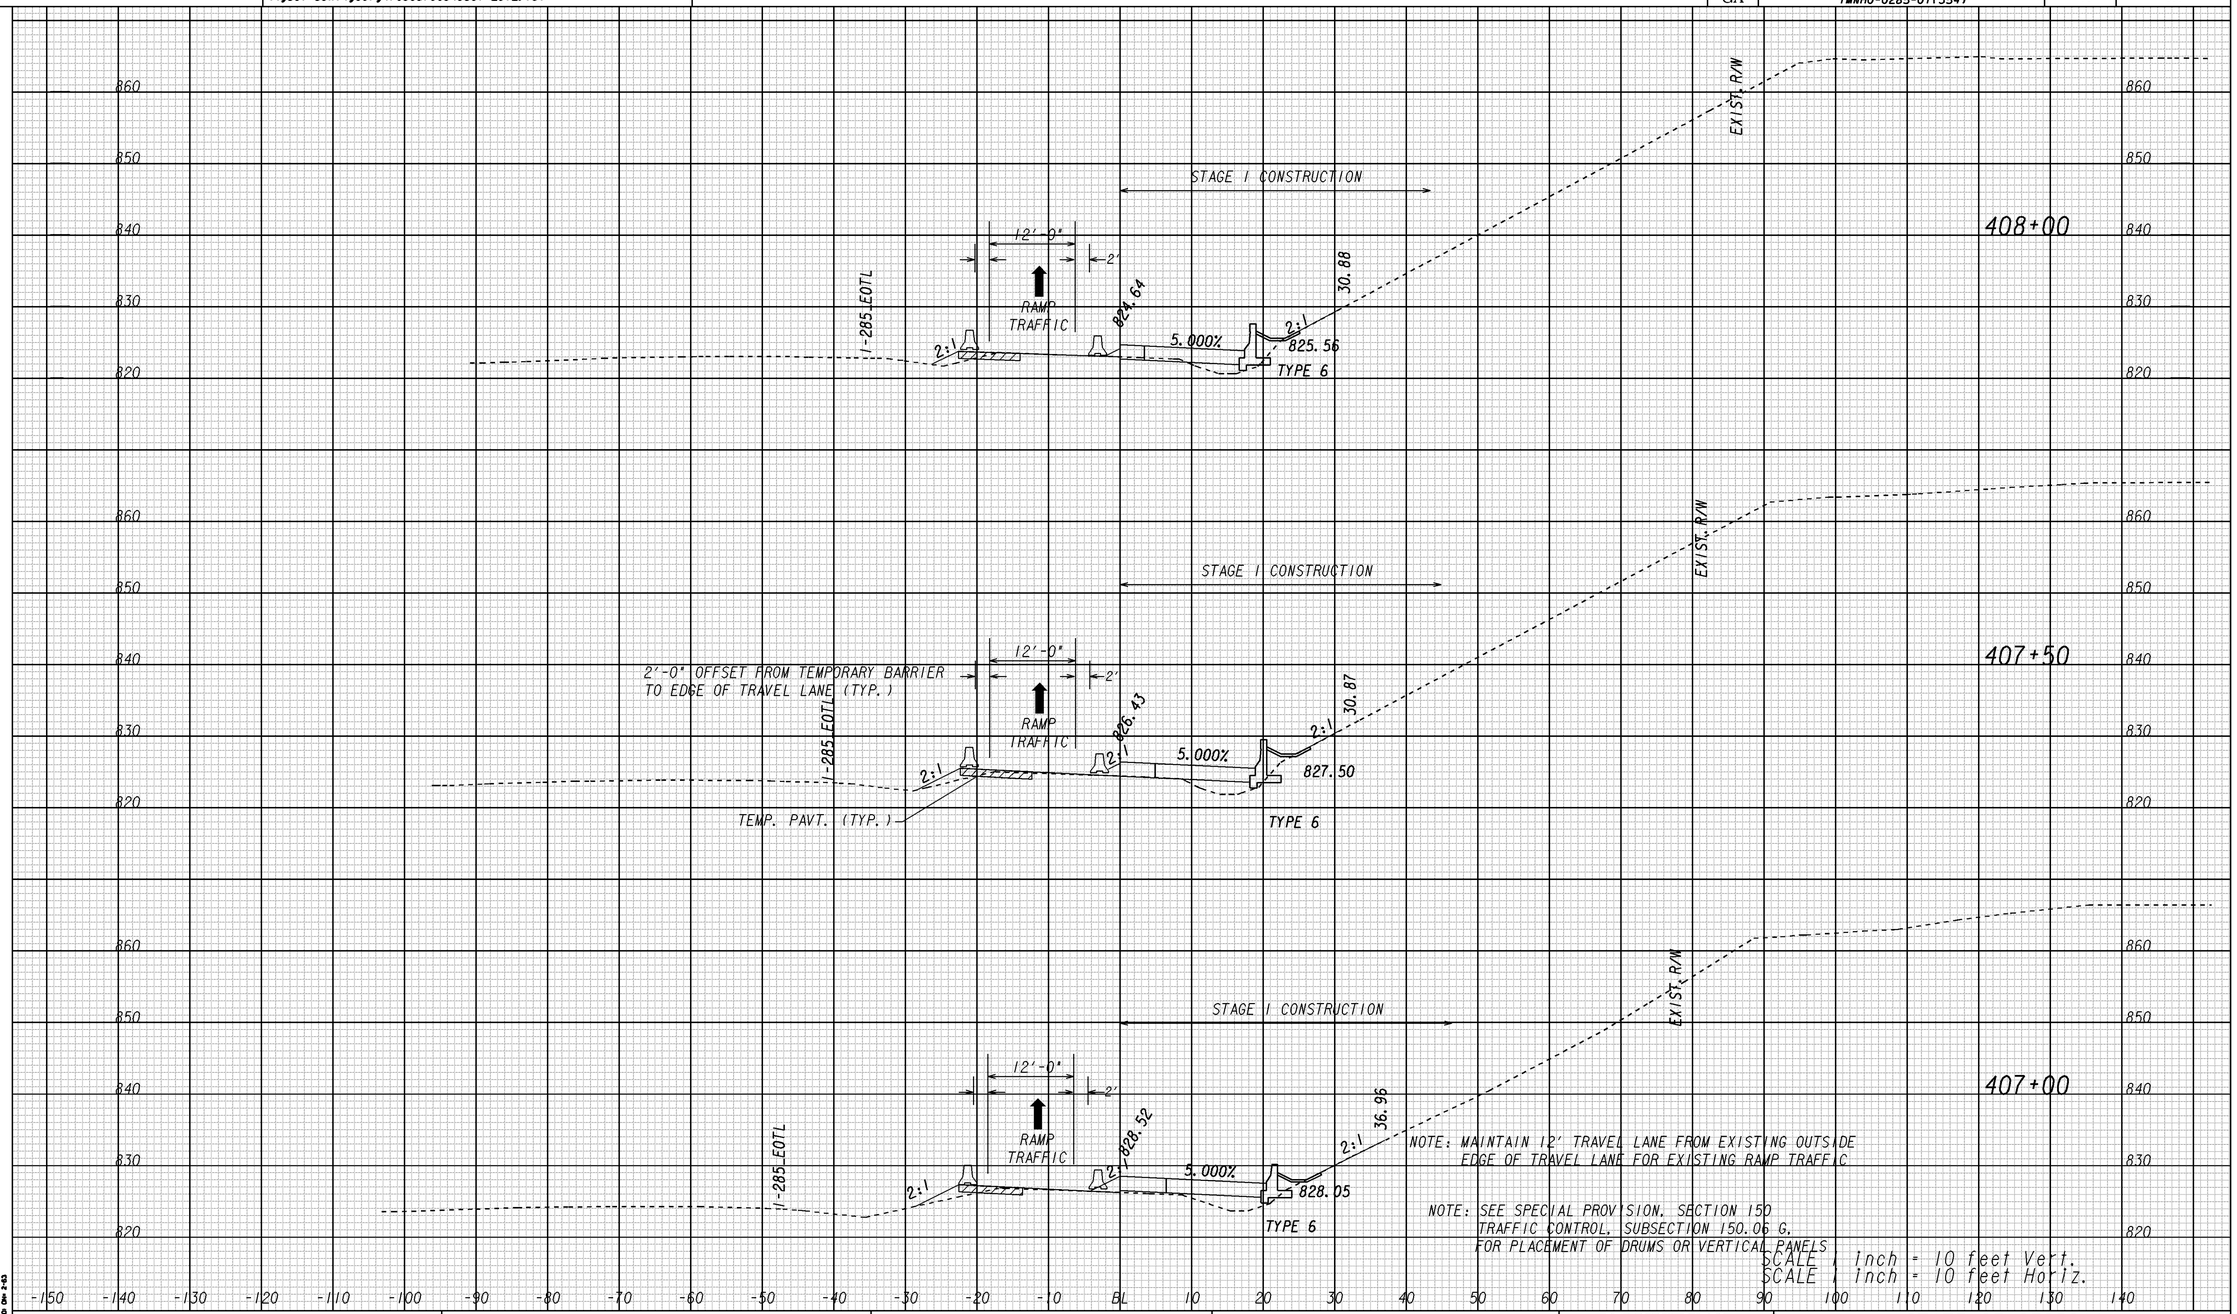

1/5/2009 SUYSEW

m:\713290\Staging\RAMPSTAGING CRSD.dgn CRSD Ver 2.43

GEORGIA
DEPARTMENT OF TRANSPORTATION

REVISION DATES		

STATE OF GEORGIA
DEPARTMENT OF TRANSPORTATION
OFFICE: ROADWAY DESIGN

CROSS SECTIONS CONSTRUCTION STAGE I

I-285 AT SR155/FLAT SHOALS
STA. 407+00 TO STA. 408+00

DRAWING No. 19-081

8/20/2014 2:12:00 PM \\GDOT-DSNI\GOPLOT\QCF\QGC.qcf pmagoon M:\713290\Staging\713290_19-081.prf