| 8/20/2014 Wed Aug 20 14:12:29 2014 pmagoon | \\gdot-dsnl\gocfg\resources\Gdot-2012.tbl | M:\713290\Staging\713290ST096.dgn | STATE | PROJECT NUMBER | SHEET NO. | TOTAL SHEETS |
|---|---|---|---|---|---|---|
| | | | GA | IMNHO-0285-01(354) | 185 | 995 |

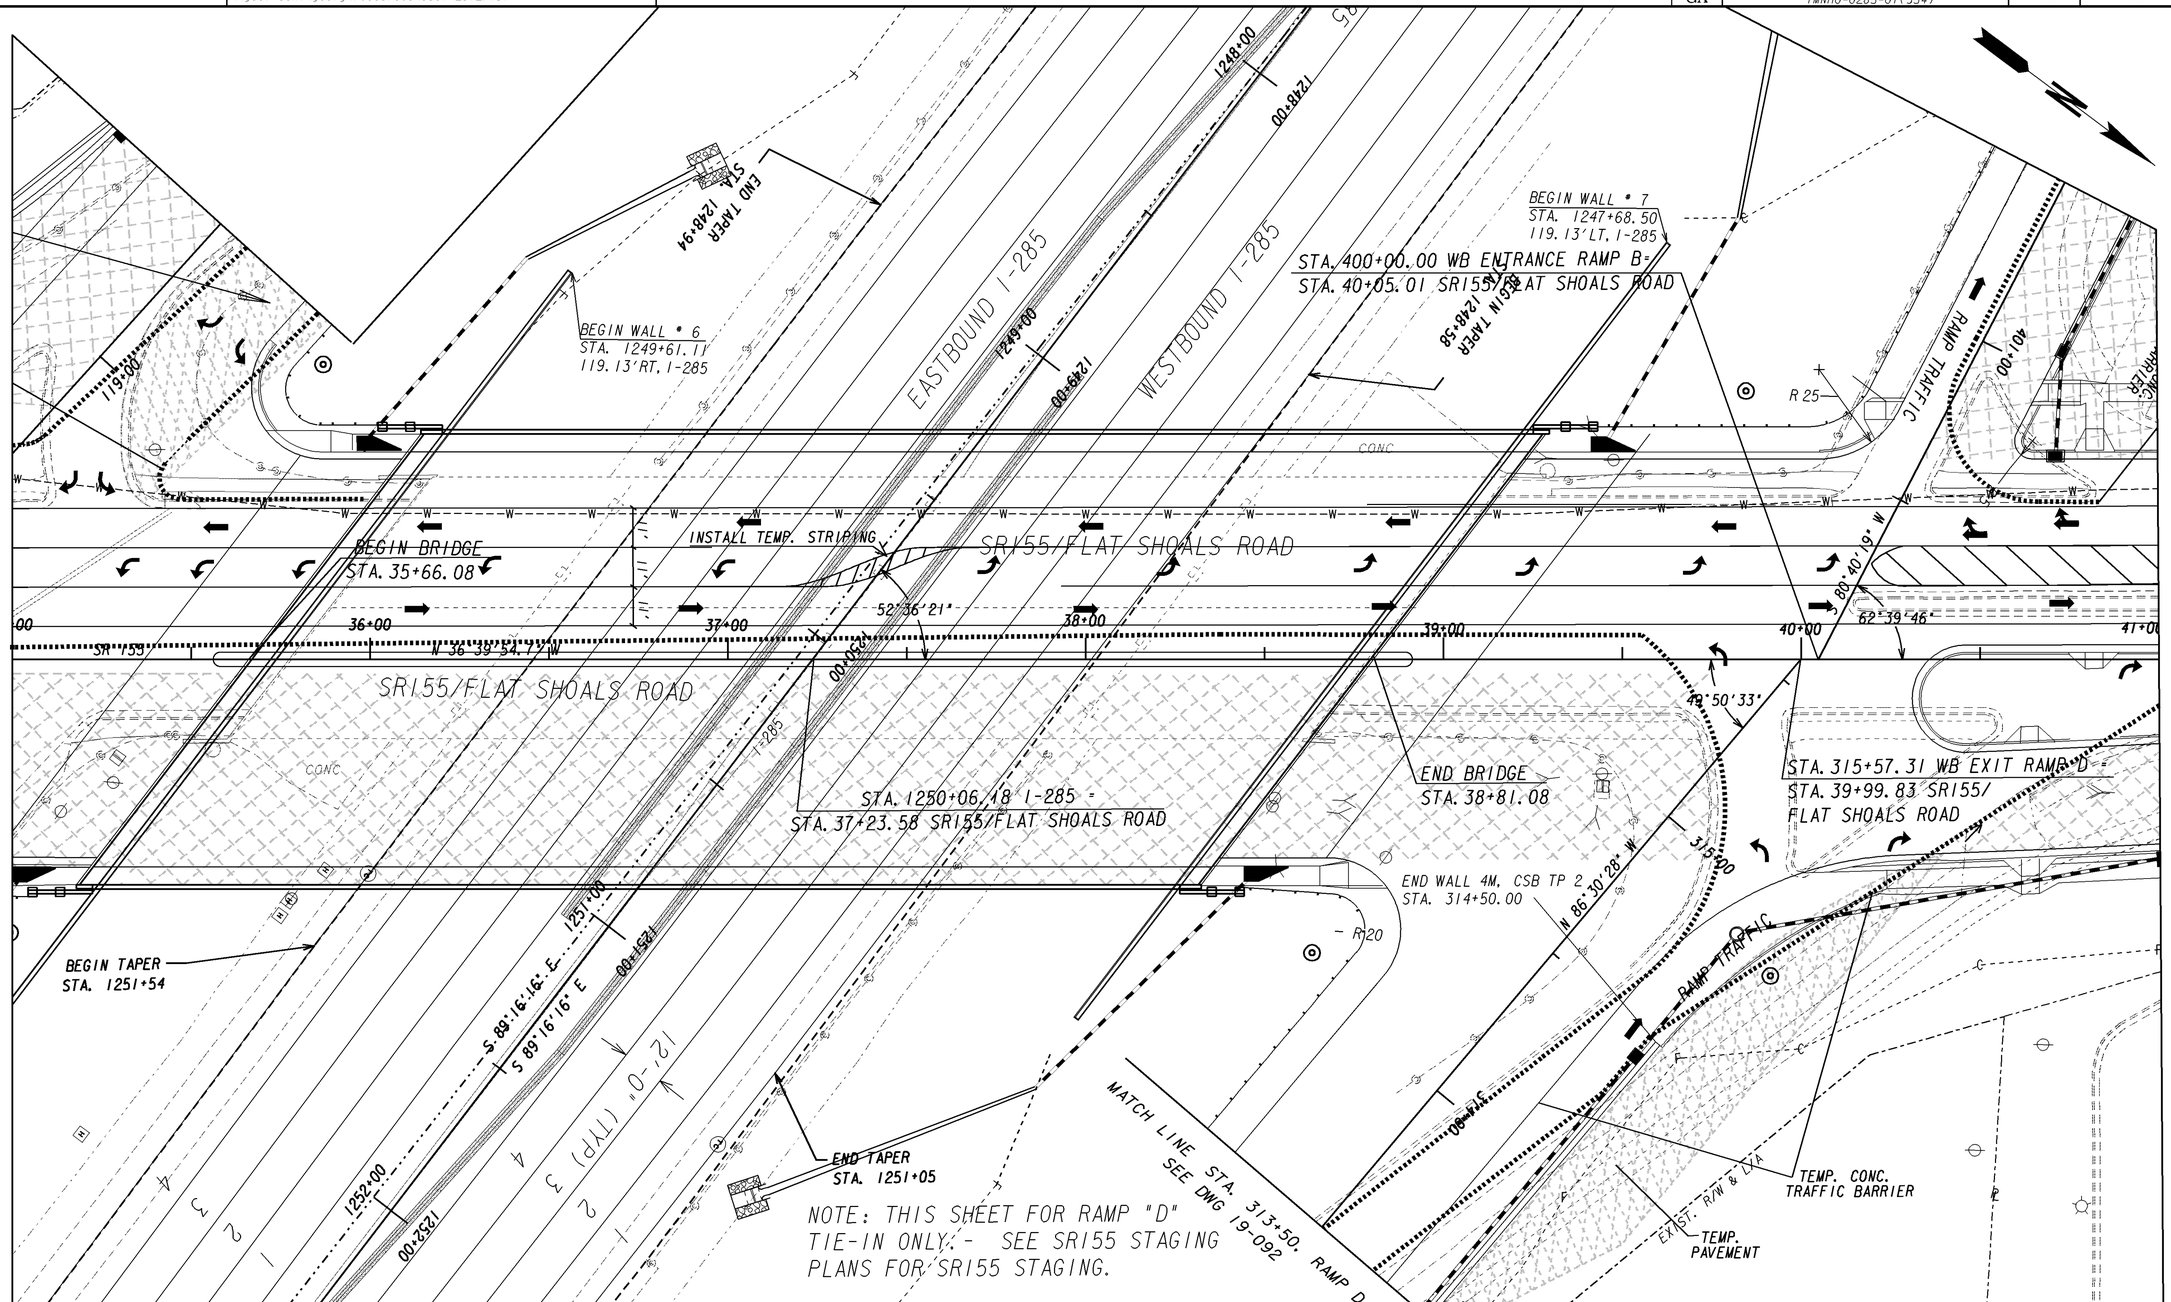


NOTE: THIS SHEET FOR RAMP "D" TIE-IN ONLY. - SEE SR155 STAGING PLANS FOR SR155 STAGING.

| | |
|---|---|
| PROPERTY AND EXISTING R/W LINE | BEGIN LIMIT OF ACCESS.....BLA |
| REQUIRED R/W LINE | END LIMIT OF ACCESS.....ELA |
| CONSTRUCTION LIMITS | LIMIT OF ACCESS |
| EASEMENT FOR CONSTR & MAINTENANCE OF SLOPES | REQ'D R/W & LIMIT OF ACCESS |
| EASEMENT FOR CONSTR OF SLOPES | |
| EASEMENT FOR CONSTR OF DRIVES | |

**GEORGIA**
**DEPARTMENT OF TRANSPORTATION**

SCALE IN FEET
0 20 40 80

REVISION DATES

STATE OF GEORGIA
DEPARTMENT OF TRANSPORTATION
OFFICE: ROADWAY DESIGN

**CONSTRUCTION STAGING**
**STAGE 1 PLAN**
I-285 AT FLAT SHOALS RD
STA. 313+50 TO STA. 315+57

DRAWING No. 19-093

1/5/2009 GPLN