8/20/2014 Wed Aug 20 14:12:31 2014	\\gdot-dsni\gocfg\resources\Gdot-2012.tbl	m:\713290\Staging\713290sxRAMPD.dgn	STATE	PROJECT NUMBER	SHEET NO.	TOTAL SHEETS
pmagoon			GA	IMNHO-0285-01(354)	186	995

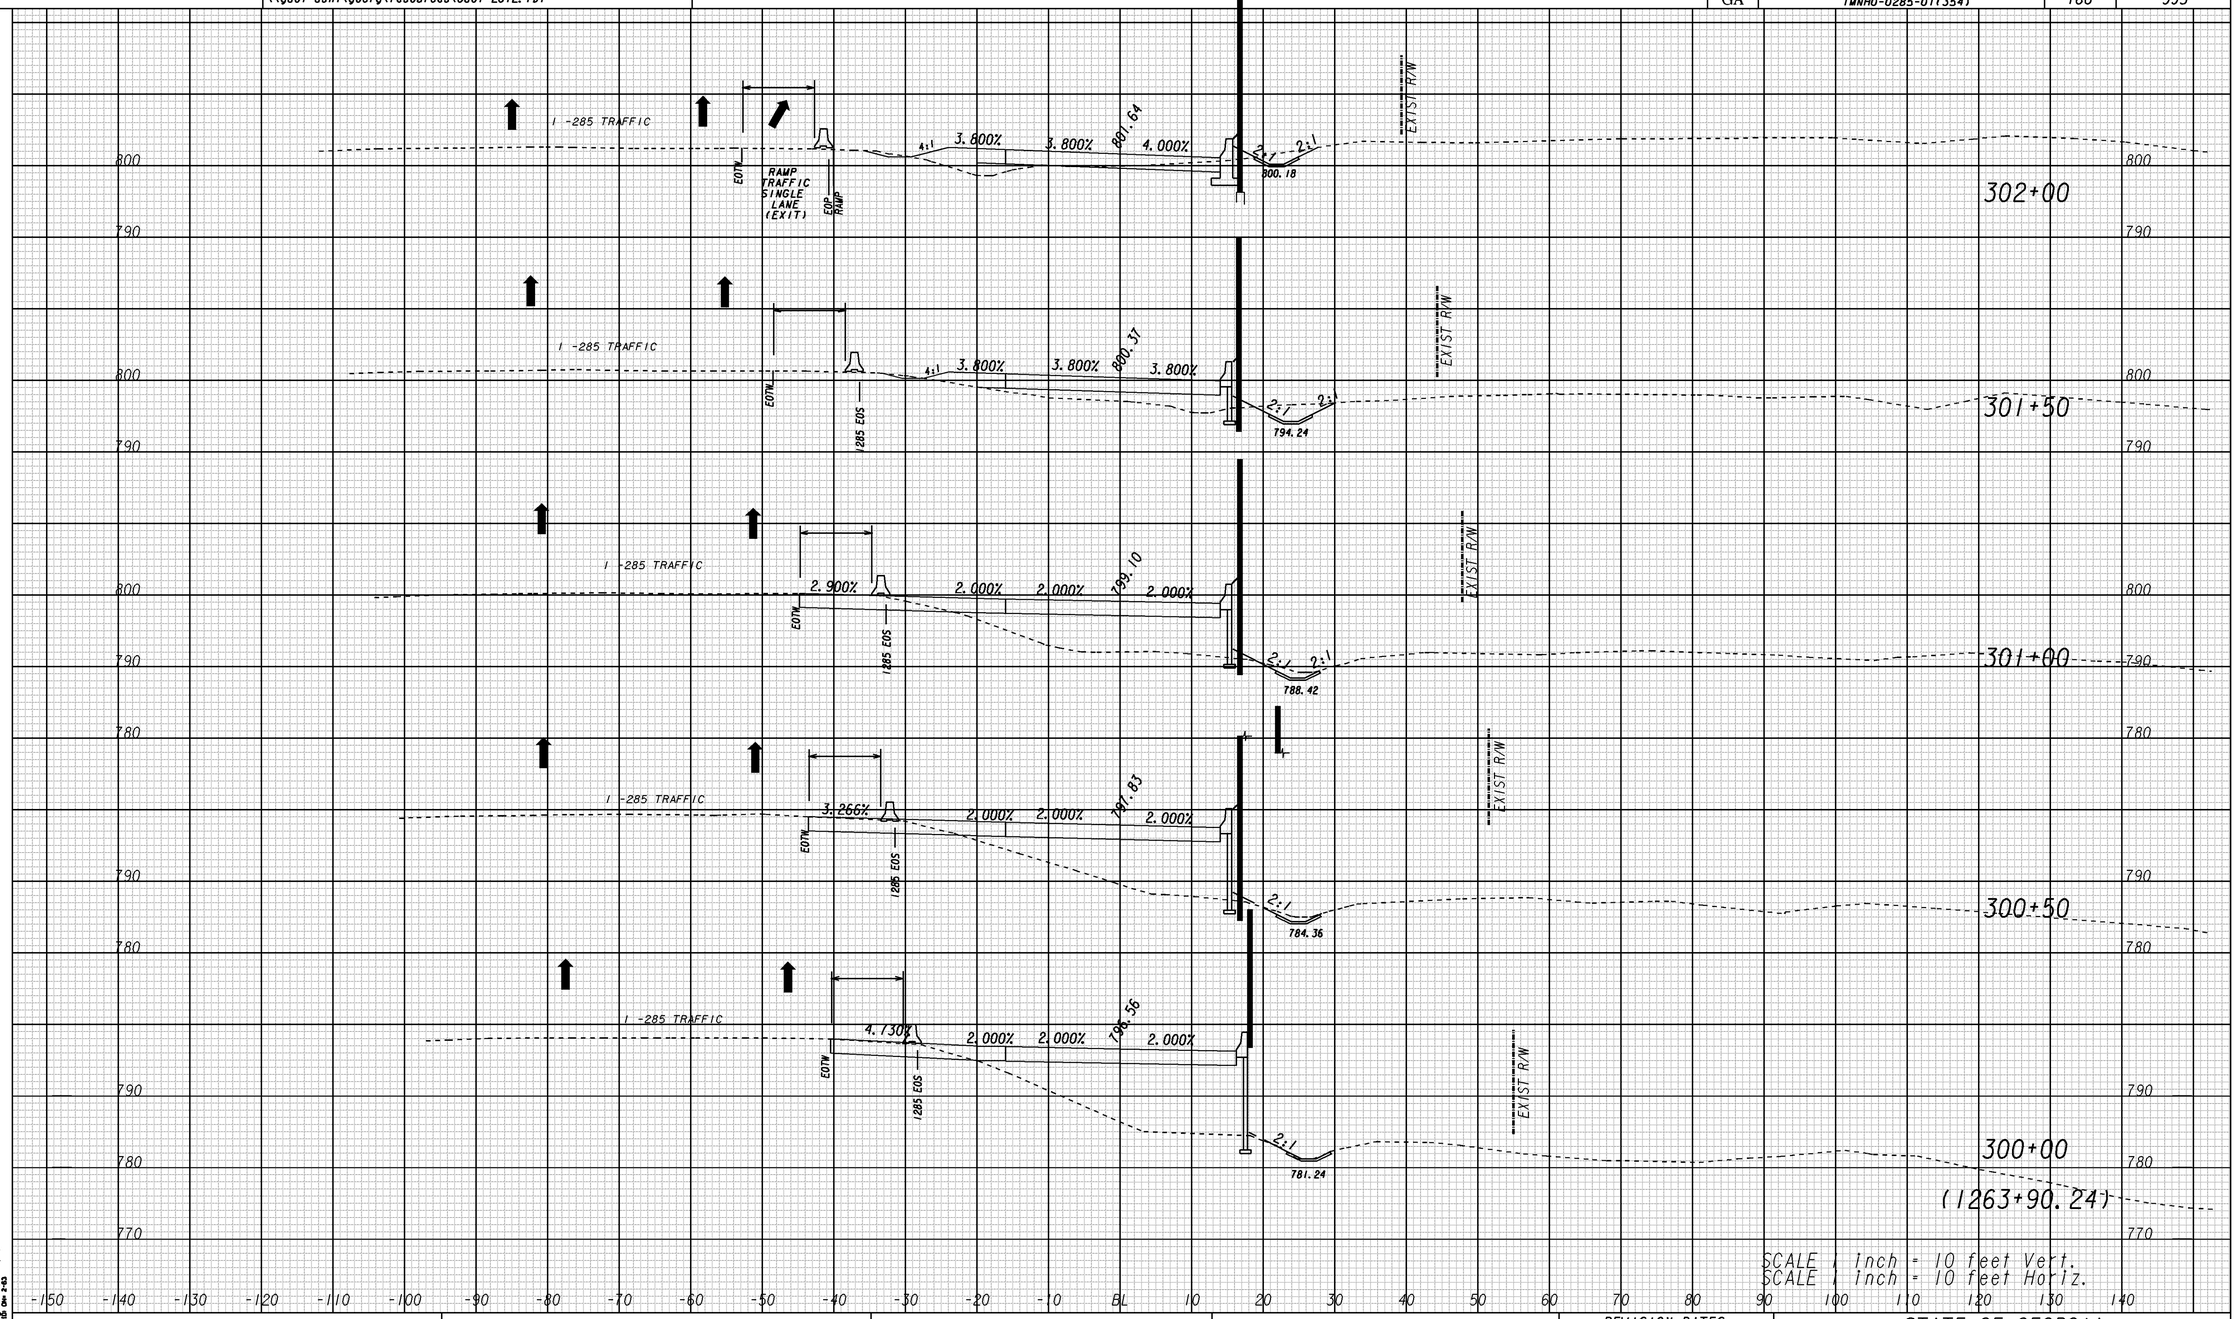

D

GEORGIA
DEPARTMENT OF TRANSPORTATION

REVISION DATES		
08/08/14		

STATE OF GEORGIA
DEPARTMENT OF TRANSPORTATION

OFFICE: ROADWAY DESIGN

CROSS SECTIONS
CONSTRUCTION STAGE 1
I-285 AT SR155/FLAT SHOALS
STA. 300+00 TO STA. 302+00

DRAWING No. 19-094

1/5/2009 SUzSEW