8/20/2014 2:12:32 PM \\GDOT-DSNI\GOPLOT\OCE\OGC.gcf pmagoon M:\713290\Staging\713290_19-096.prf

8/20/2014 Wed Aug 20 14:12:38 2014 pmagoon	\\gdot-dsni\gocfg\resources\Gdot-2012.tbl	M:\713290\Staging\713290sxRAMPD.dgn	STATE	PROJECT NUMBER	SHEET NO.	TOTAL SHEETS
			GA	IMNHO-0285-01(354)	188	995

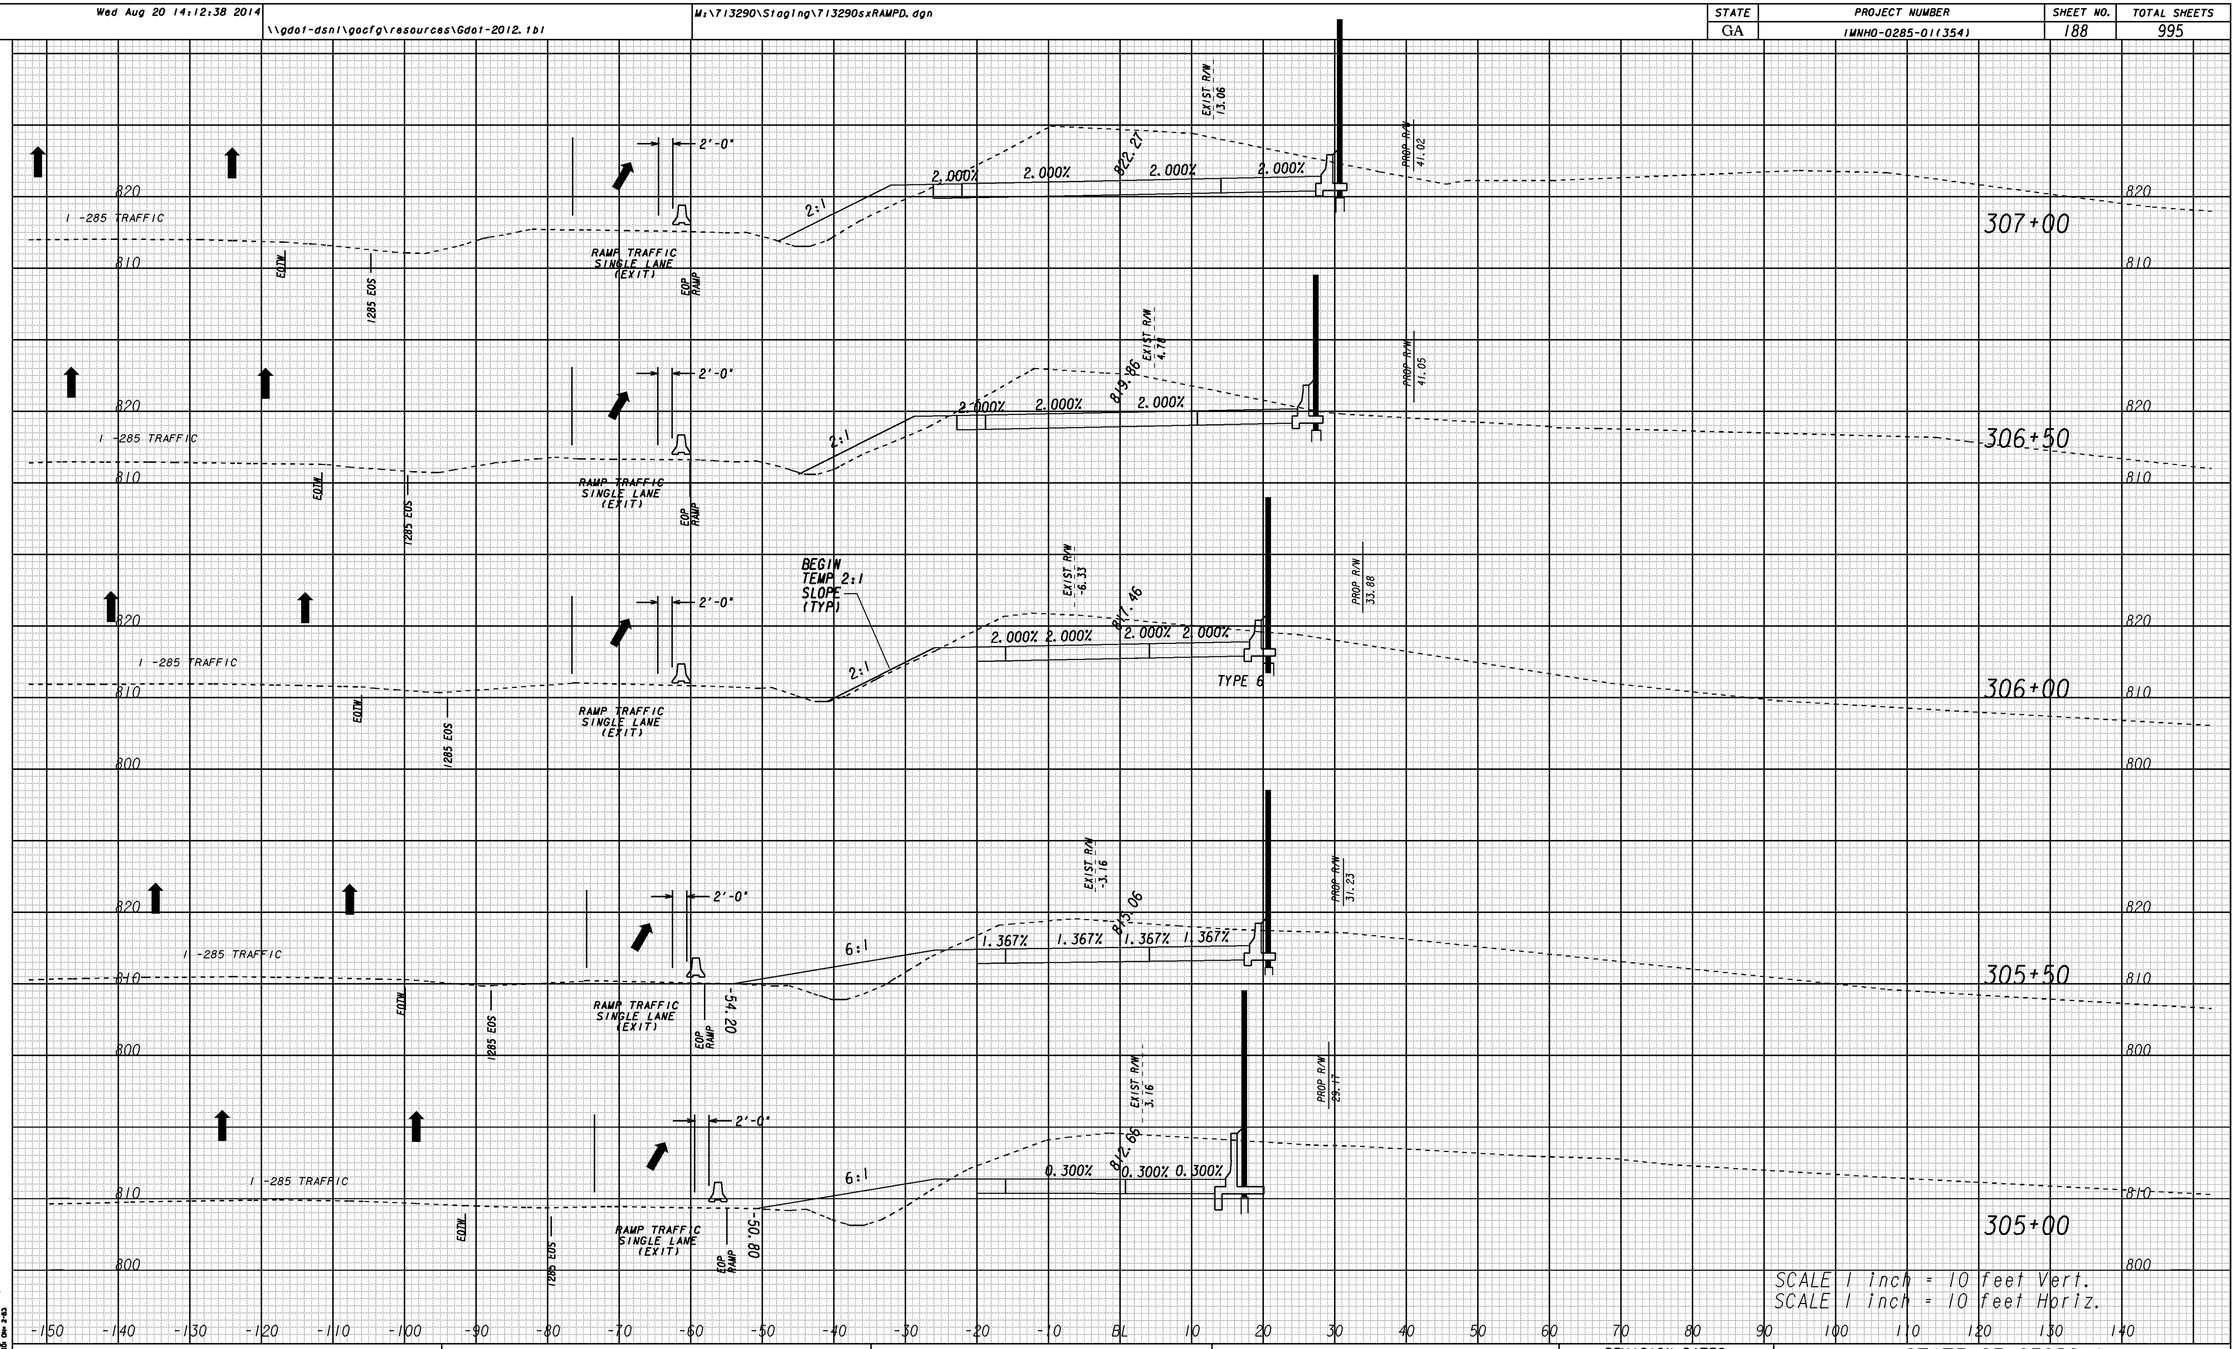

D

GEORGIA
DEPARTMENT OF TRANSPORTATION

REVISION DATES		
08/08/14		

STATE OF GEORGIA
DEPARTMENT OF TRANSPORTATION
OFFICE: ROADWAY DESIGN:

CROSS SECTIONS CONSTRUCTION STAGE 1

I-285 AT SR155/FLAT SHOALS
STA. 305+00 TO STA. 307+00

DRAWING No. 19-096

1/5/2009 SUNSEW

8/20/2014 2:12:32 PM \\GDOT-DSNI\GOPLOT\OCE\OGC.gcf pmagoon M:\713290\Staging\713290_19-096.prf