8/20/2014 2:12:35 PM \\GDOT-DSNI\GOPLOT\OCE\OGC.gcf pmagoon M:\713290\Staging\713290_19-098.prf

8/20/2014 pmagoon | Wed Aug 20 14:12:42 2014 | \\gdot-dsni\gocfg\resources\Gdot-2012.tbl | M:\713290\Staging\713290sxRAMPD.dgn

STATE	PROJECT NUMBER	SHEET NO.	TOTAL SHEETS
GA	IMNHO-0285-01(354)	190	995

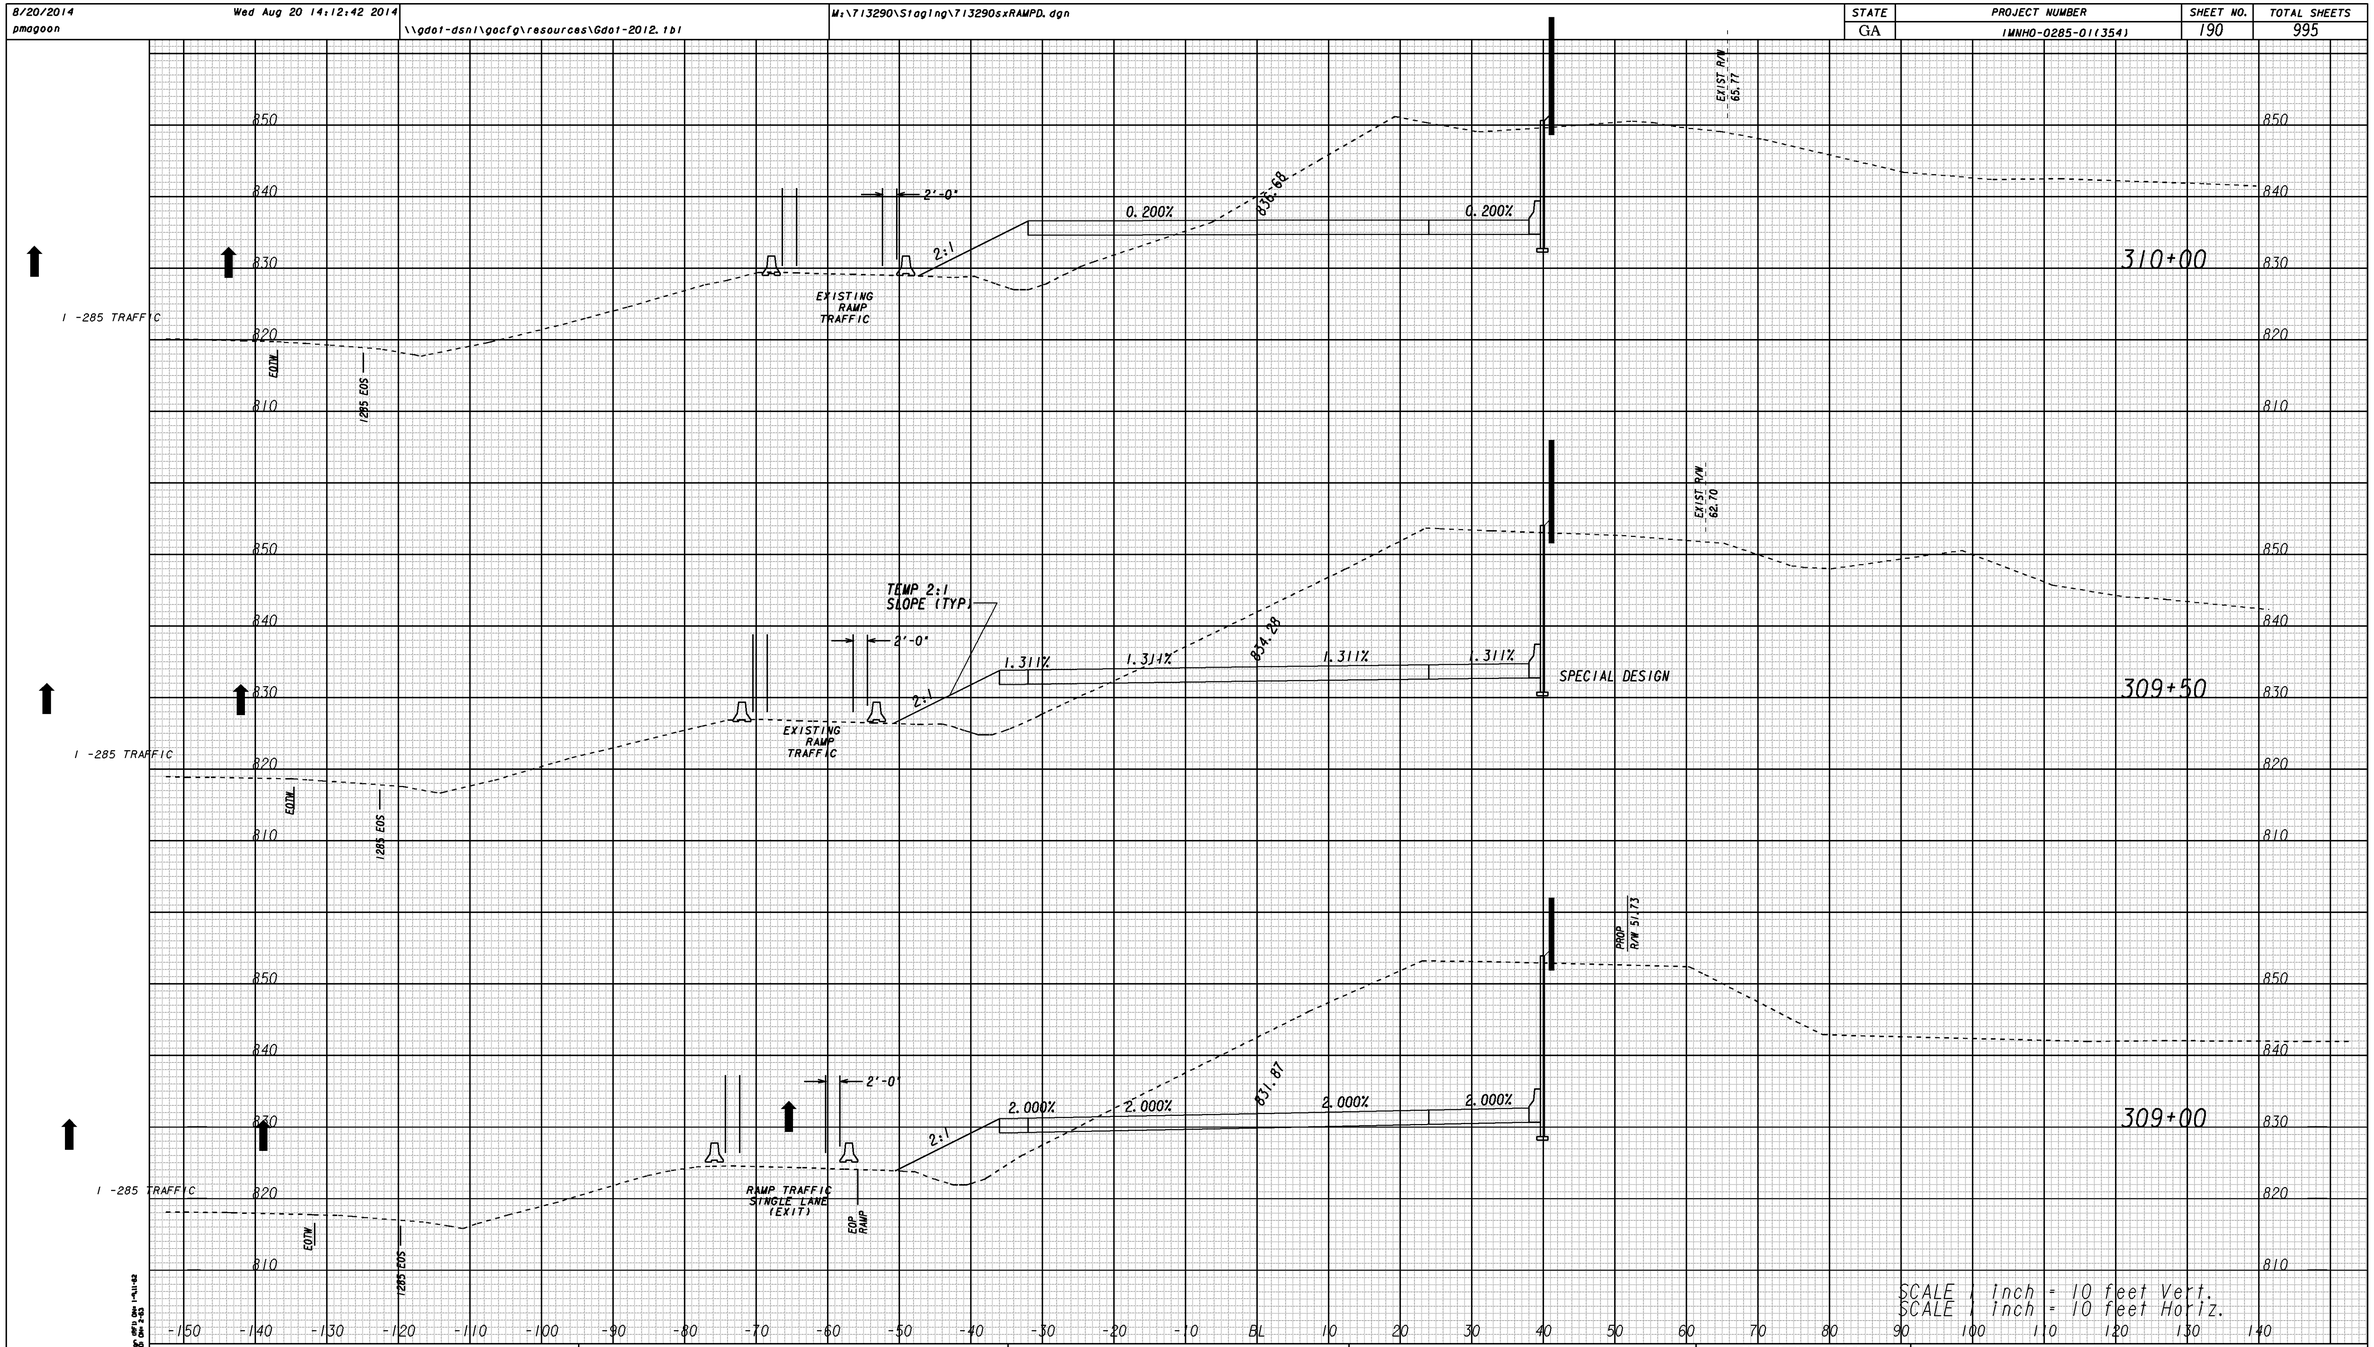

1/5/2009 SUESEW

D

GEORGIA
DEPARTMENT OF TRANSPORTATION

REVISION DATES
08/08/14

STATE OF GEORGIA
DEPARTMENT OF TRANSPORTATION
OFFICE: ROADWAY DESIGN:

CROSS SECTIONS CONSTRUCTION STAGE 1

I-285 AT SR155/FLAT SHOALS
STA. 309+00 TO STA. 310+00

DRAWING No. 19-098

8/20/2014 2:12:35 PM \\GDOT-DSNI\GOPLOT\OCE\OGC.gcf pmagoon M:\713290\Staging\713290_19-098.prf