8/20/2014 Wed Aug 20 14:12:56 2014	\\gdot-dsni\gocfg\resources\Gdot-2012.tbl	M:\713290\Staging\713290sxSR155_s1.DGN	STATE	PROJECT NUMBER	SHEET NO.	TOTAL SHEETS
pmagoon			GA	IMNHO-0285-01(354)	200	995

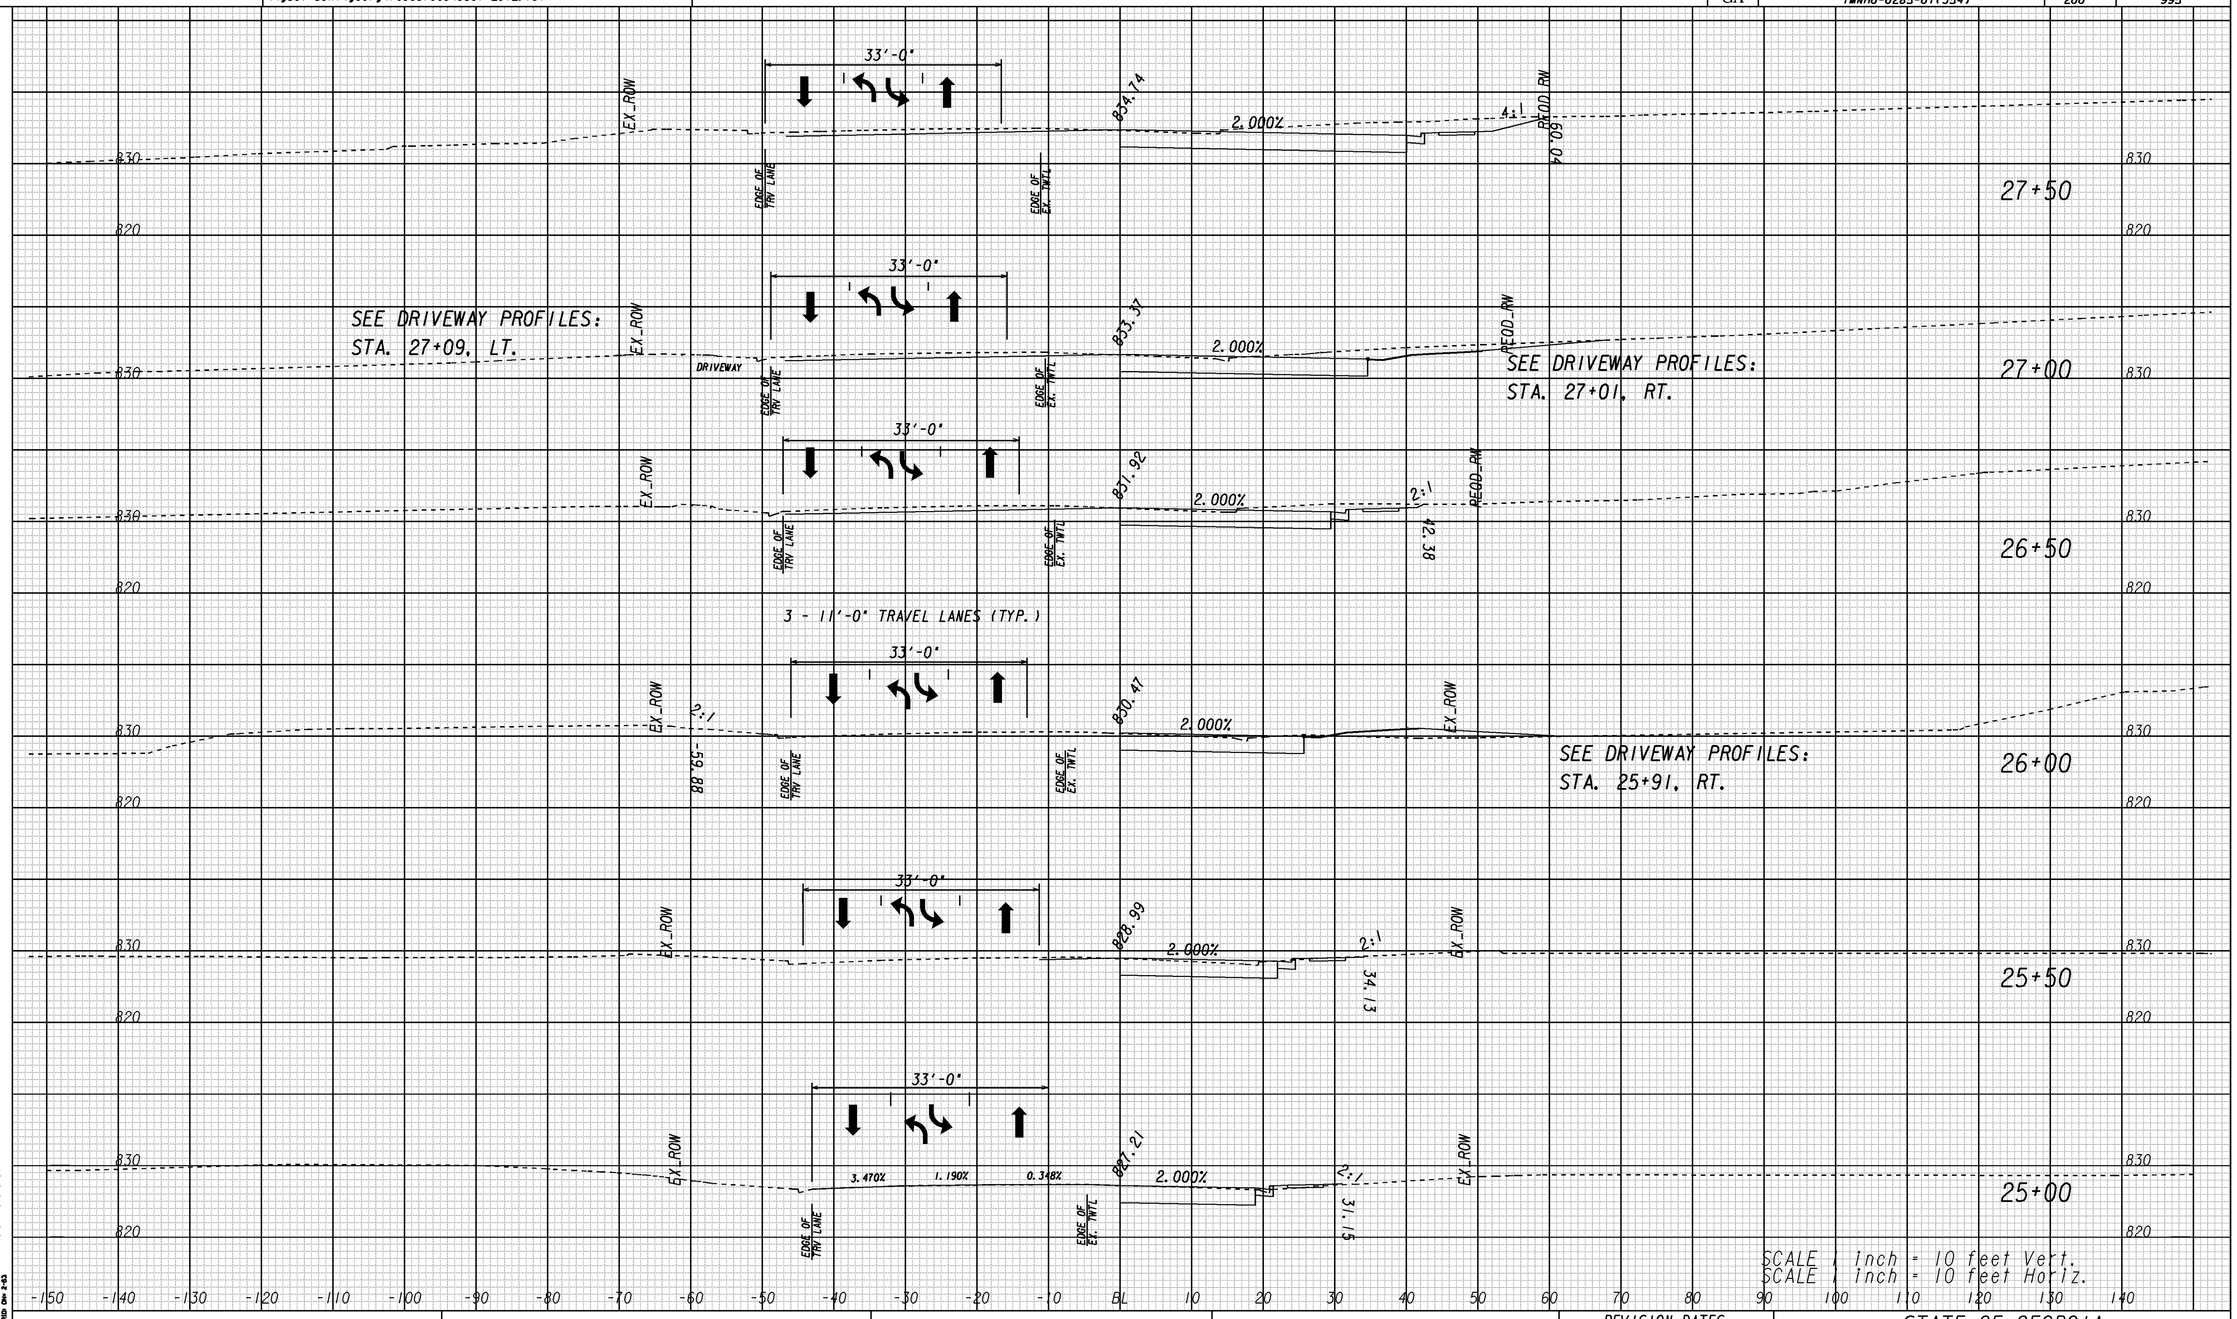

SR 155

GEORGIA
DEPARTMENT OF TRANSPORTATION

REVISION DATES		

STATE OF GEORGIA
DEPARTMENT OF TRANSPORTATION

OFFICE: ROADWAY DESIGN

CROSS SECTIONS
CONSTRUCTION STAGE 1
I-285 AT SR155/FLAT SHOALS
STA. 25+00 TO STA. 27+50 FSR

DRAWING No. 19-108

1/5/2009 SUZSEW