8/20/2014 2:12:53 PM \\GDOT-DSNI\GOPLOT\QCF\QGC.qcf pmagoon M:\713290\Staging\713290_19-110.prf

8/20/2014 Wed Aug 20 14:13:10 2014	\\gdot-dsni\gocfg\resources\Gdot-2012.tbl	M:\713290\Staging\713290sxSR155_s1.DGN	STATE	PROJECT NUMBER	SHEET NO.	TOTAL SHEETS
pmagoon			GA	IMNHO-0285-01(354)	202	995

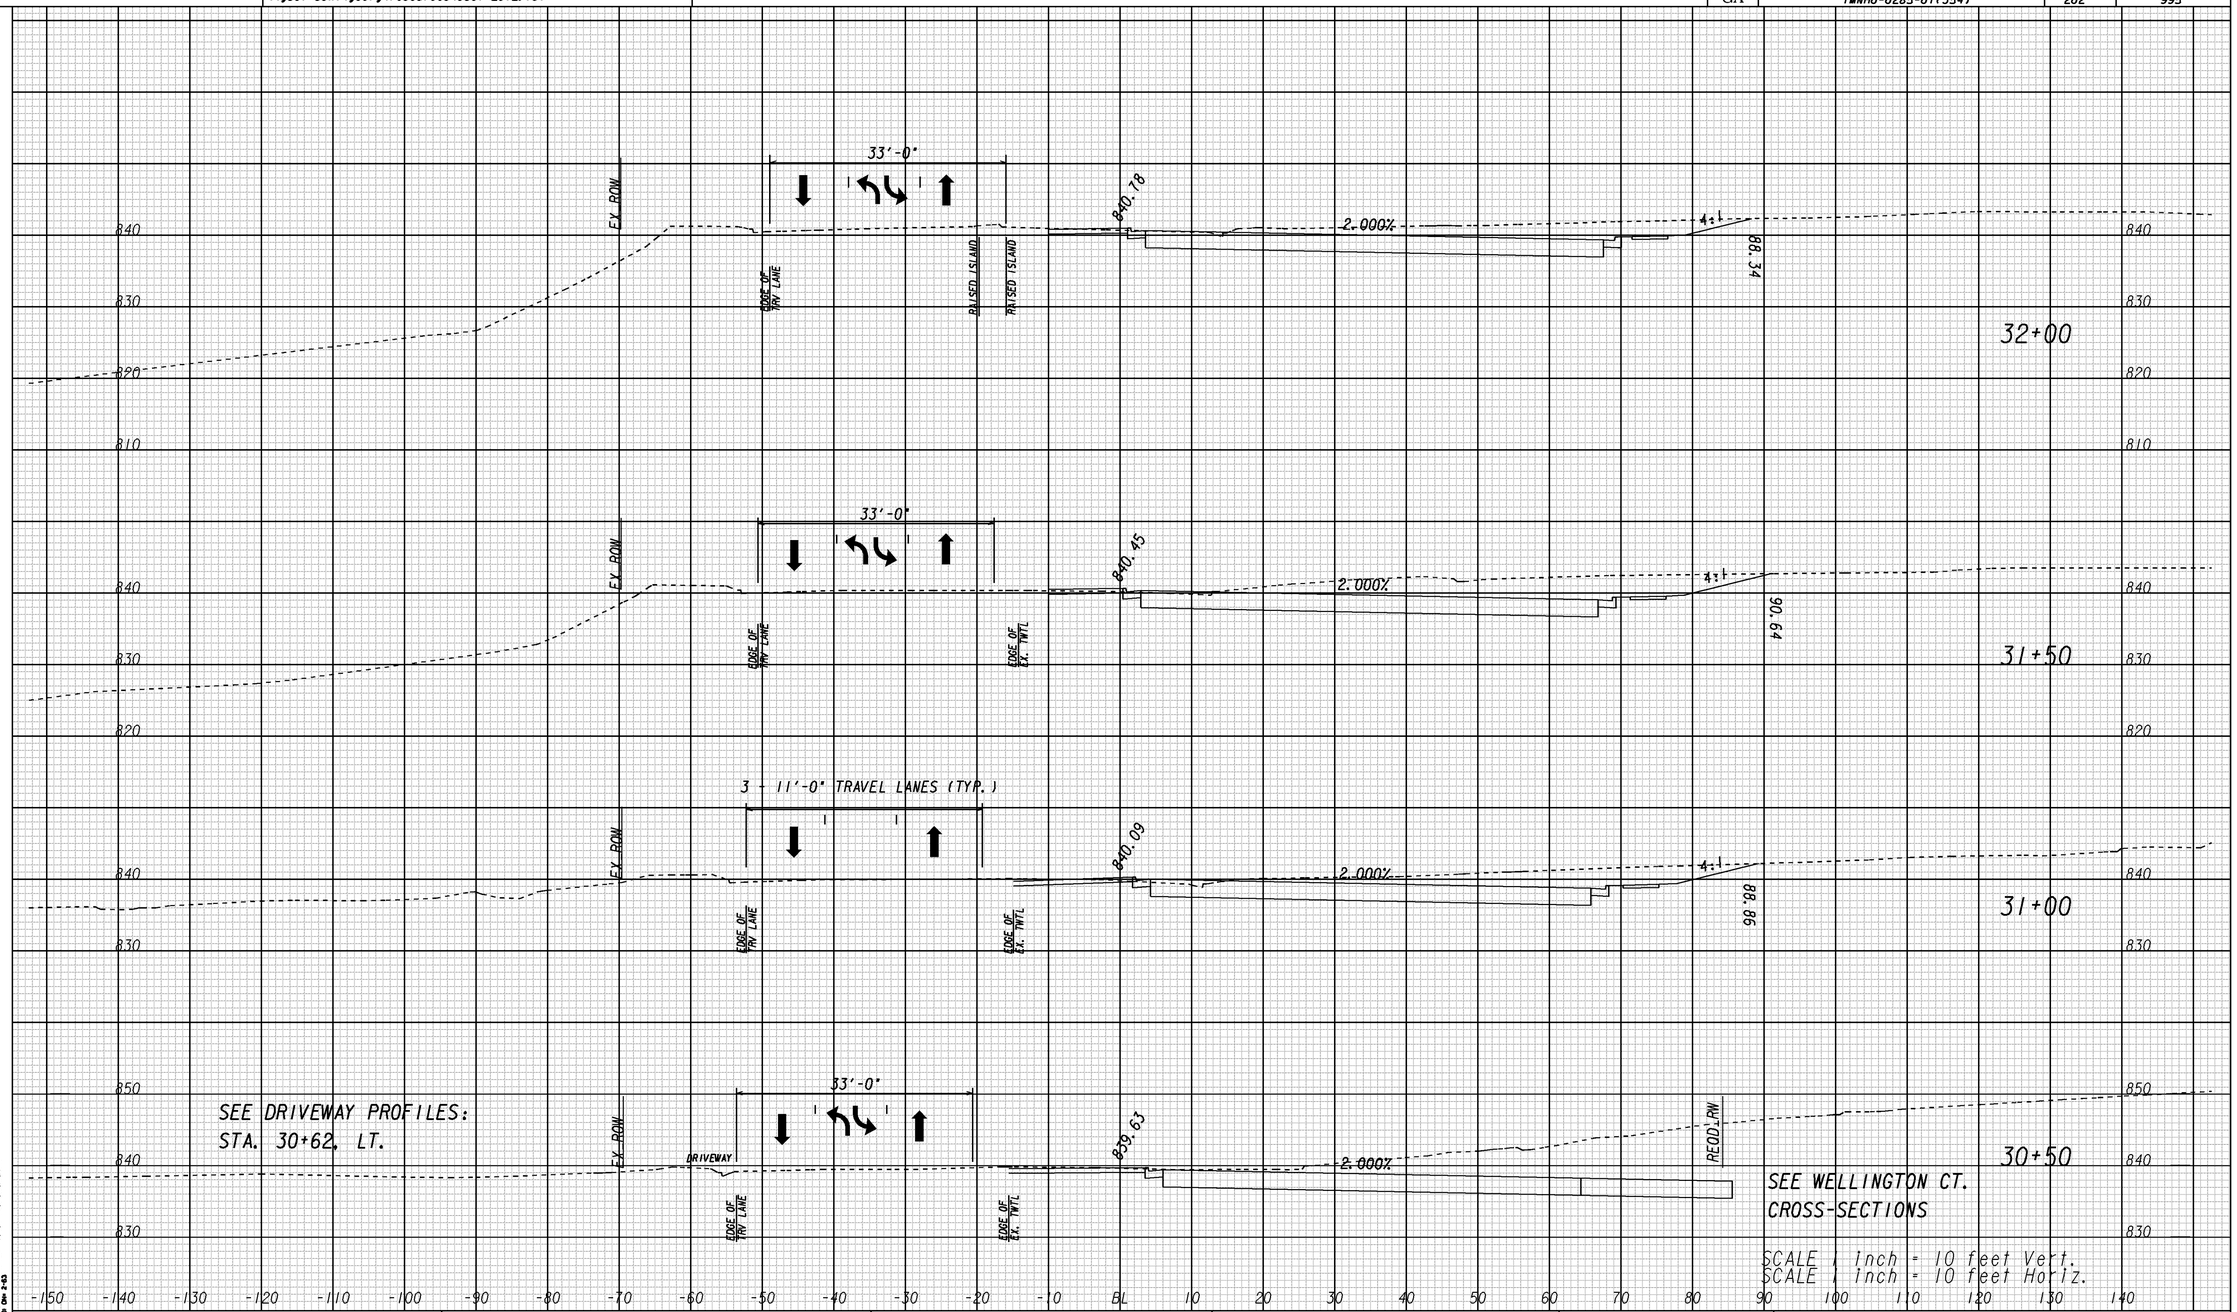

SCALE 1 inch = 10 feet Vert.
SCALE 1 inch = 10 feet Horiz.

1/5/2009 SUESEW

SR 155

GEORGIA
DEPARTMENT OF TRANSPORTATION

REVISION DATES		
8/8/14		

STATE OF GEORGIA
DEPARTMENT OF TRANSPORTATION
OFFICE: ROADWAY DESIGN:

CROSS SECTIONS CONSTRUCTION STAGE 1

I-285 AT SR155/FLAT SHOALS
STA. 30+50 TO STA. 32+00 FSR

DRAWING No. 19-110

8/20/2014 2:12:53 PM \\GDOT-DSNI\GOPLOT\QCF\QGC.qcf pmagoon M:\713290\Staging\713290_19-110.prf