8/20/2014 2:13:01 PM \\GDOT-DSNI\GOPLOT\OCE\OGC.gcf pmagoon M:\713290\Staging\713290_19-112.prf

8/20/2014	Wed Aug 20 14:13:13 2014	M:\713290\Staging\713290sxSR155_s1.DGN	STATE	PROJECT NUMBER	SHEET NO.	TOTAL SHEETS
pmagoon	\\gdot-dsni\gocfg\resources\Gdot-2012.tbl		GA	IMNHO-0285-01(354)	204	995

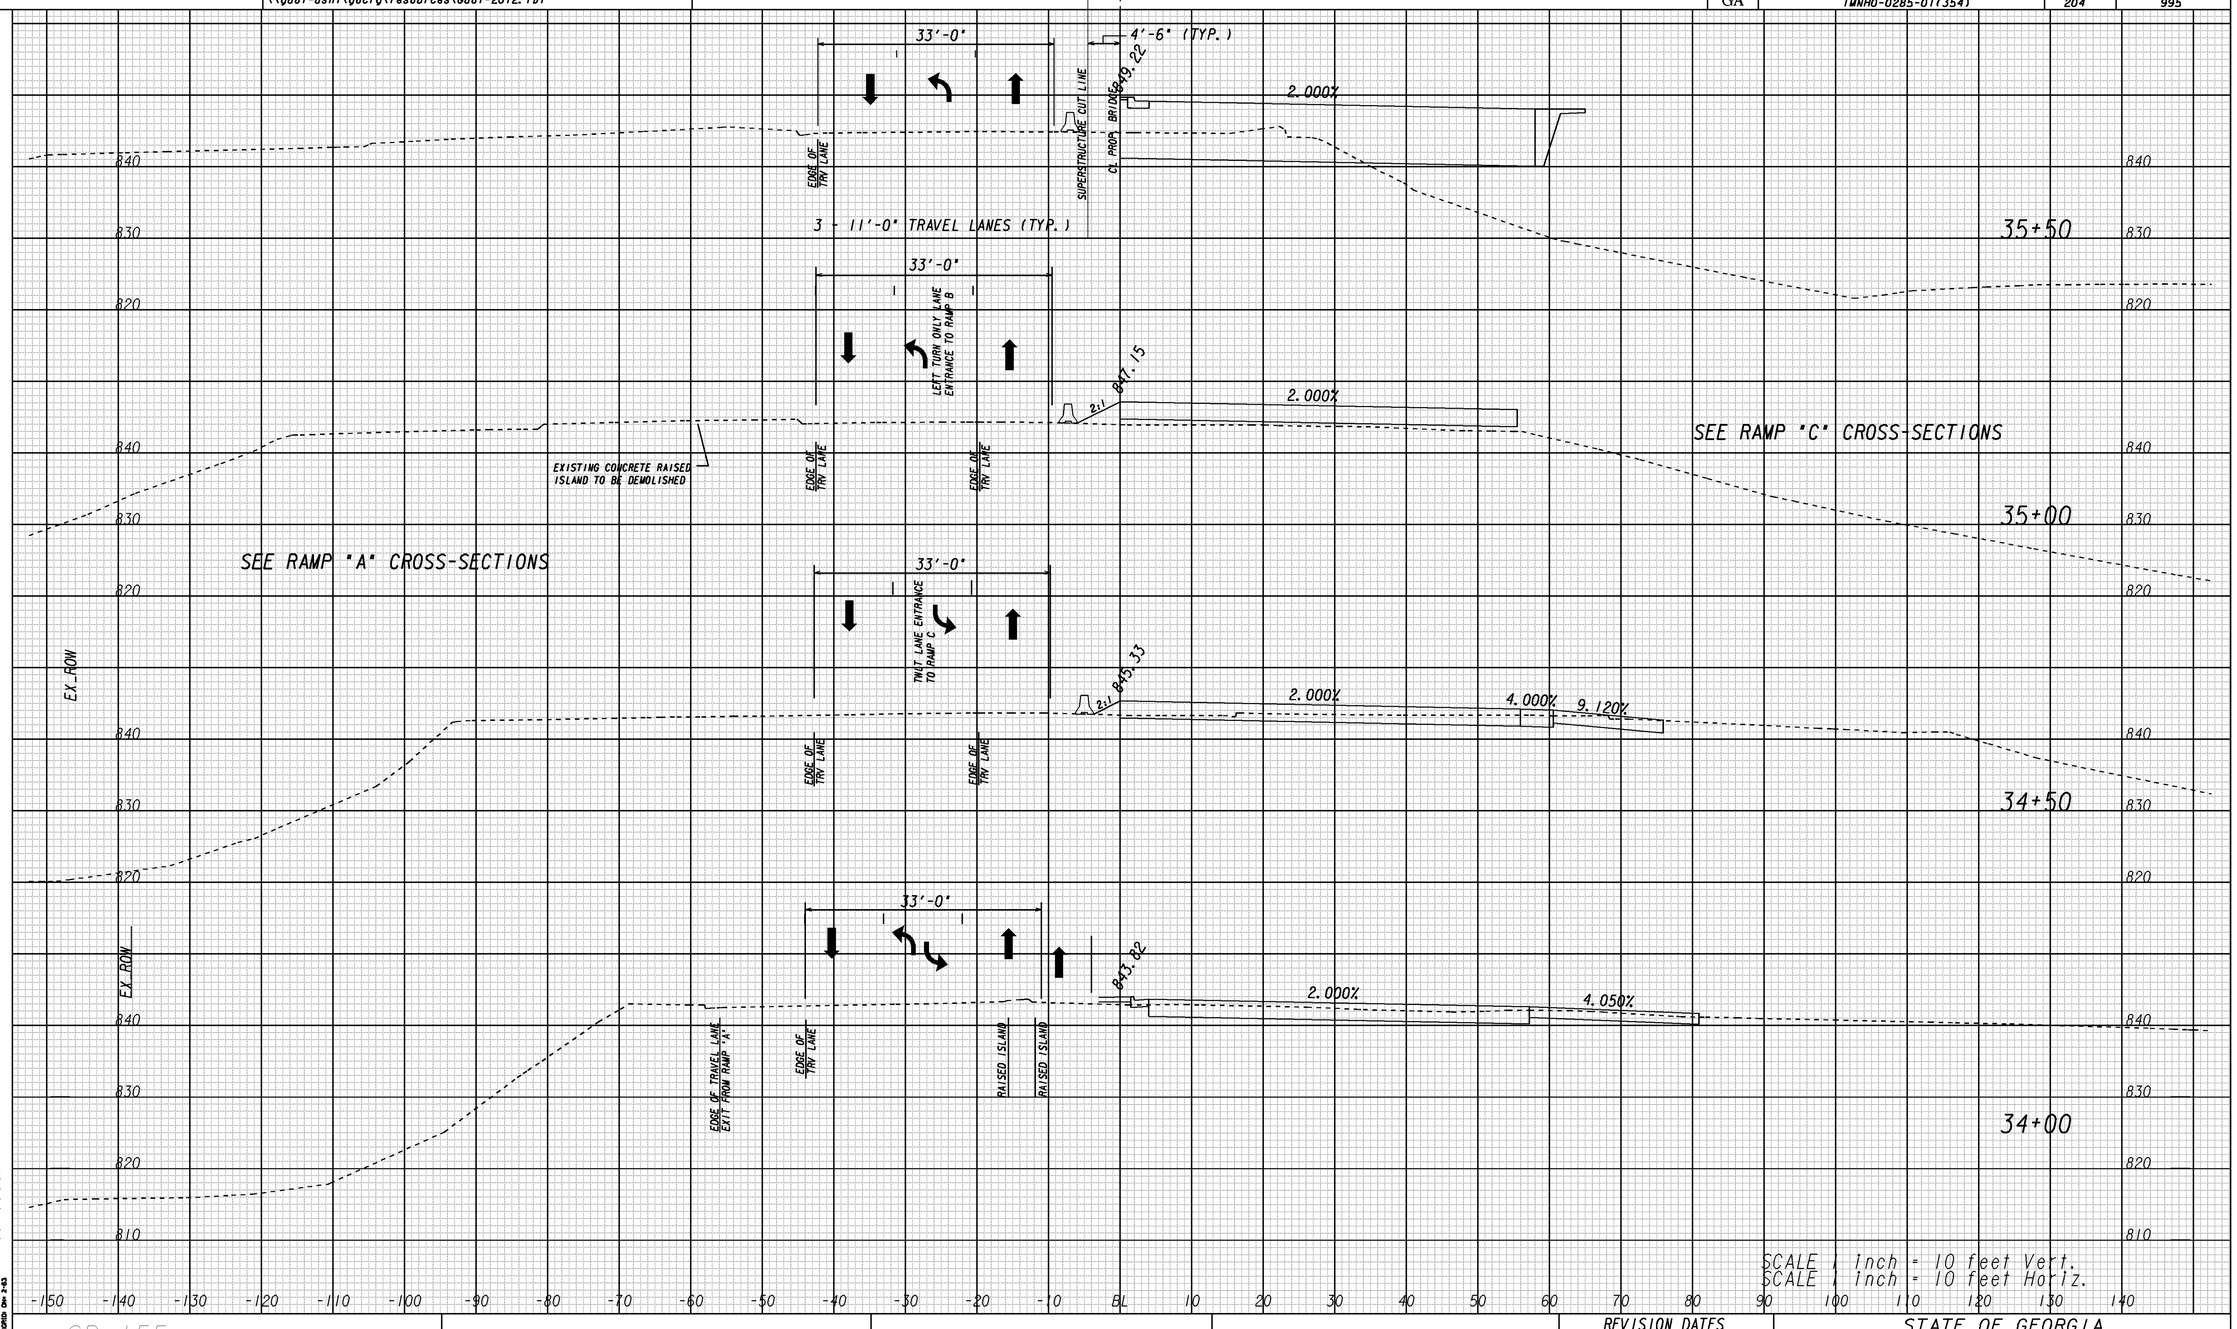

SR 155

GEORGIA
DEPARTMENT OF TRANSPORTATION

REVISION DATES		
8/8/14		

STATE OF GEORGIA
DEPARTMENT OF TRANSPORTATION
OFFICE: ROADWAY DESIGN:

CROSS SECTIONS CONSTRUCTION STAGE 1

I-285 AT SR155/FLAT SHOALS
STA. 34+00 TO STA. 35+50 FSR

DRAWING No. 19-112

1/5/2009 SuiSEW

8/20/2014 2:13:01 PM \\GDOT-DSNI\GOPLOT\OCE\OGC.gcf pmagoon M:\713290\Staging\713290_19-112.prf