8/20/2014	Wed Aug 20 14:13:14 2014	\\gdot-dsni\gocfg\resources\Gdot-2012.tbl	M:\713290\Staging\713290sxSR155_s1.DGN	STATE	PROJECT NUMBER	SHEET NO.	TOTAL SHEETS
pmagoon				GA	IMNHO-0285-01(354)	206	995

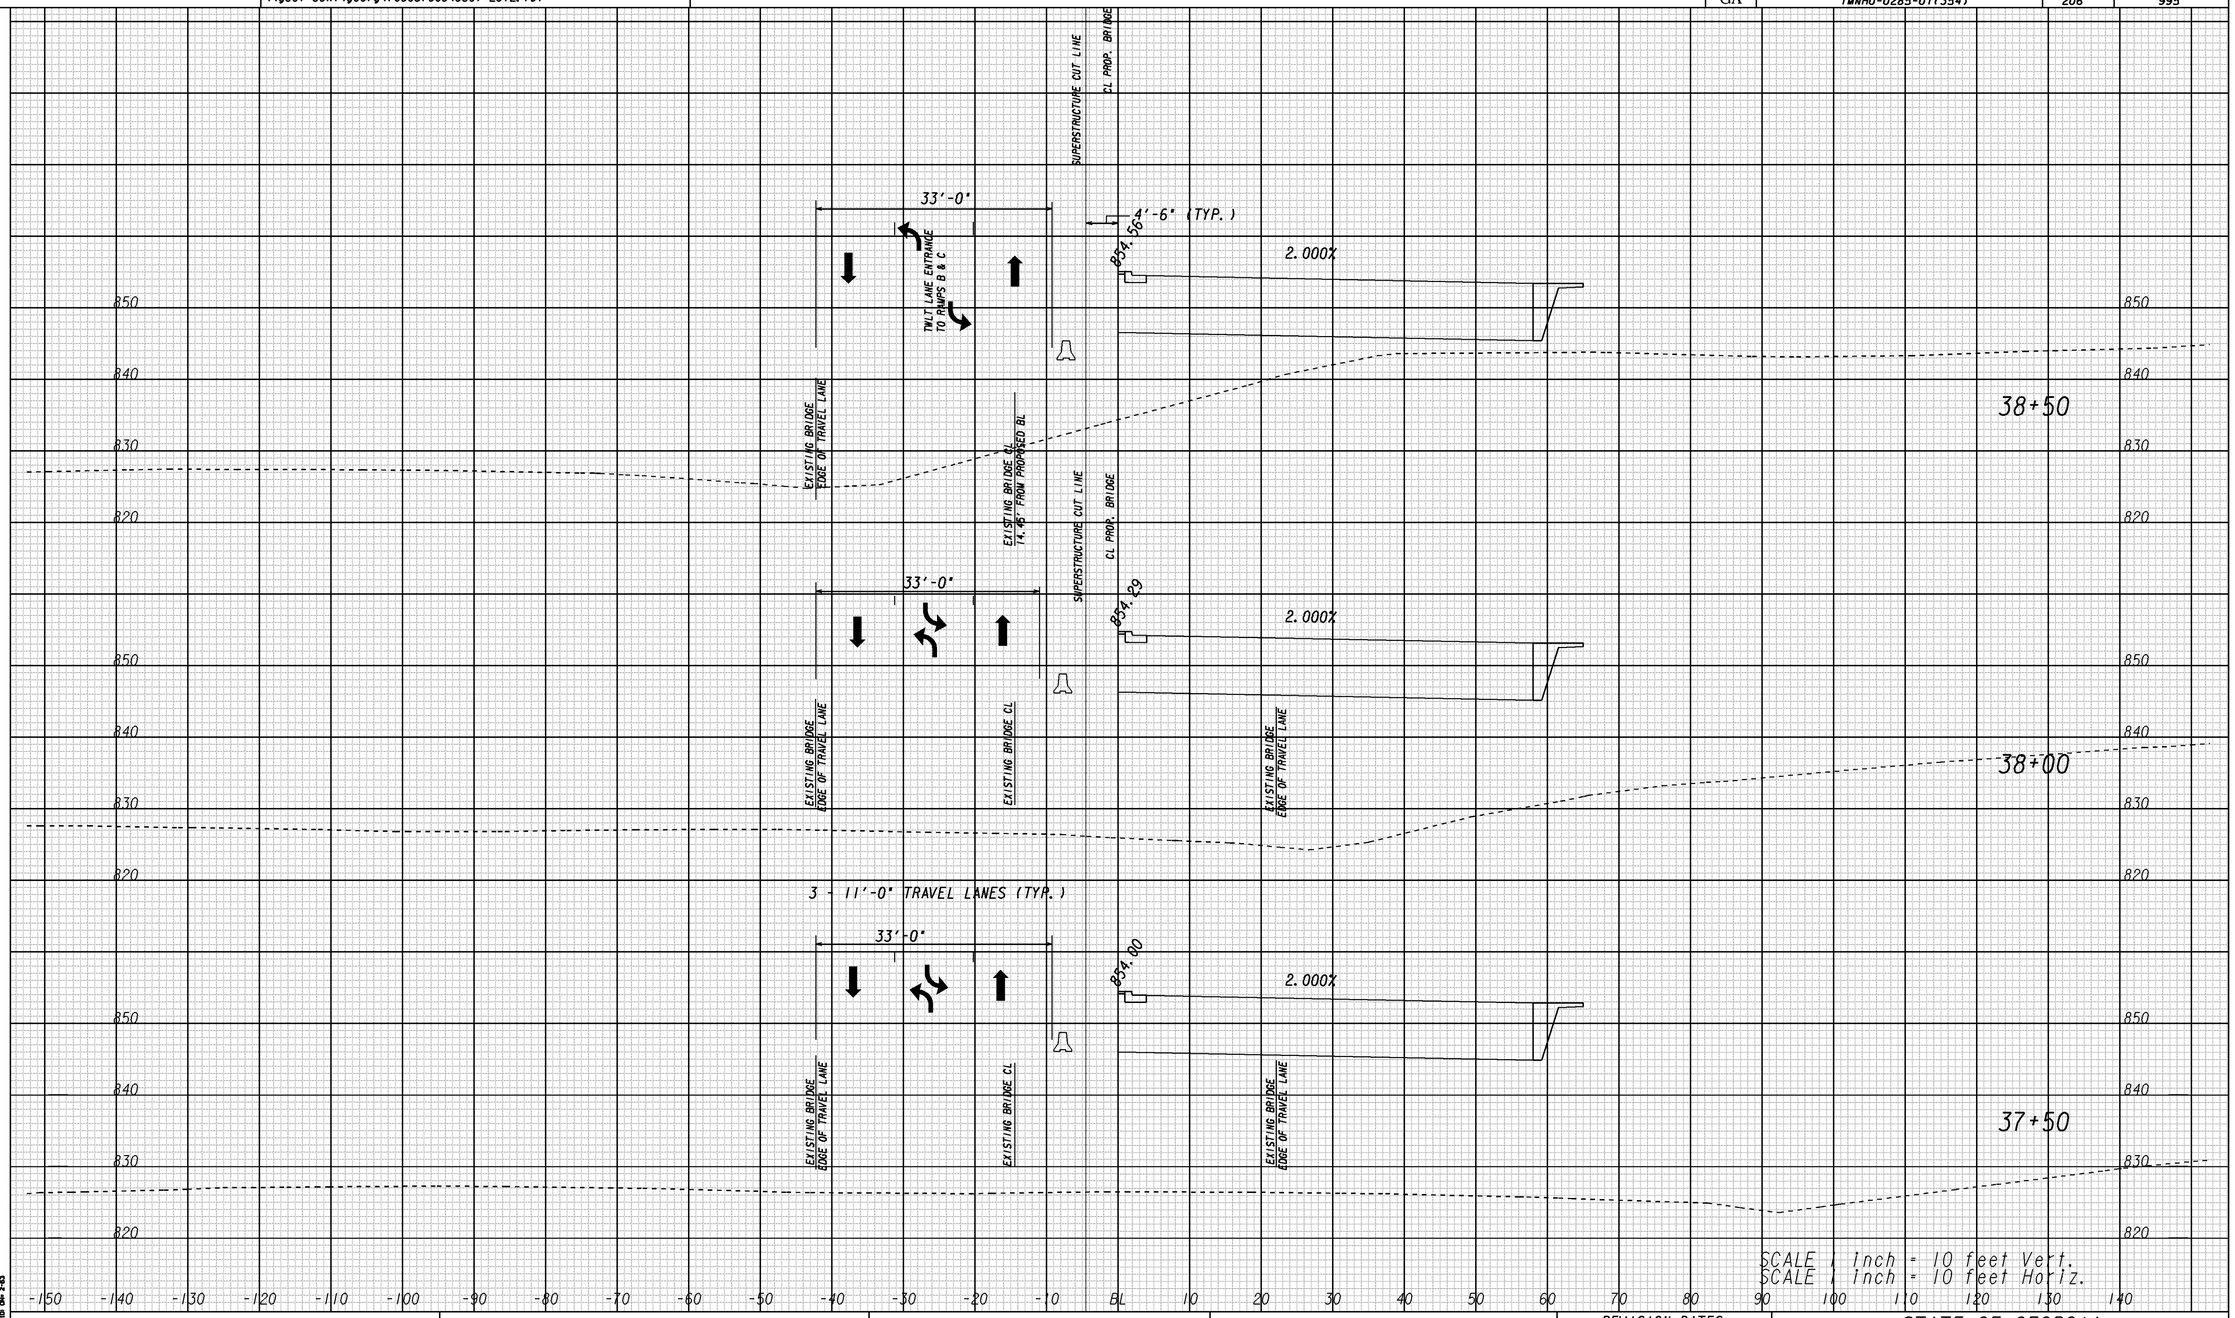

SR 155

GEORGIA
DEPARTMENT OF TRANSPORTATION

REVISION DATES		

STATE OF GEORGIA
DEPARTMENT OF TRANSPORTATION

OFFICE: ROADWAY DESIGN:

CROSS SECTIONS
CONSTRUCTION STAGE 1
I-285 AT SR155/FLAT SHOALS
STA. 37+50 TO STA. 38+50 FSR

DRAWING No. 19-114

1/5/2009 SUZSEW