8/20/2014 2:13:42 PM \\GDOT-DSN1\GOPLOT\QCF\QGC.qcf pmagoon M:\713290\Staging\713290_19-131.prf

8/20/2014 Wed Aug 20 14:13:49 2014 pmagoon	\\gdot-dsn1\gocfg\resources\Gdot-2012.tbl	M:\713290\Staging\713290sxRAMPA_s2.dgn	STATE	PROJECT NUMBER	SHEET NO.	TOTAL SHEETS
			GA	IMNHO-0285-01(354)	223	995

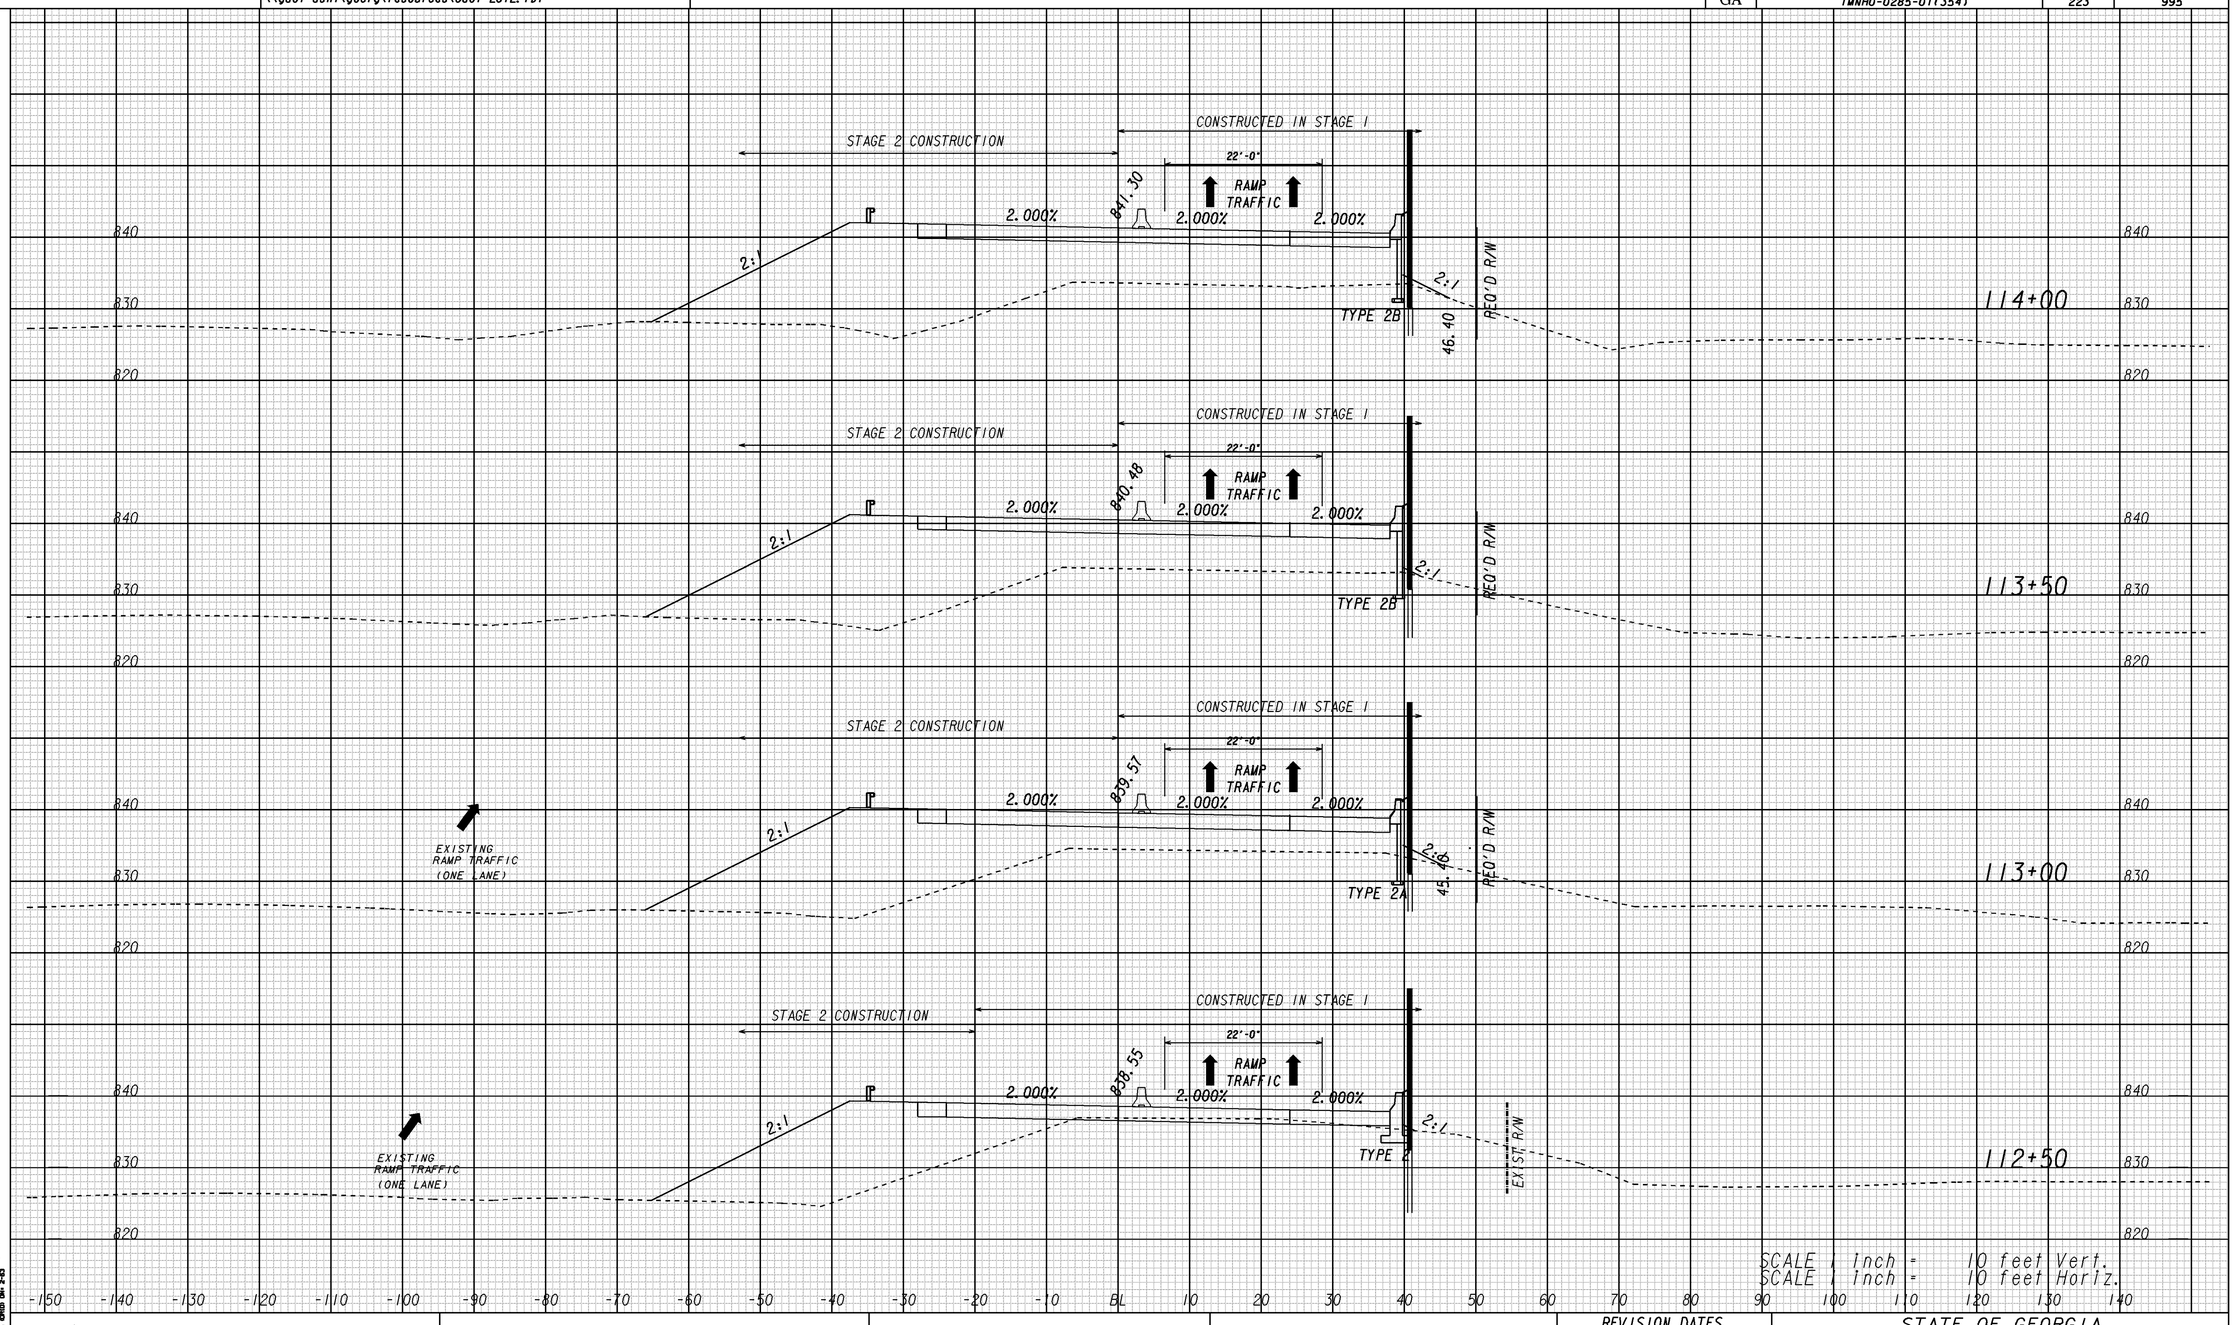

SCALE 1 inch = 10 feet Vert.
SCALE 1 inch = 10 feet Horiz.

A

GEORGIA
DEPARTMENT OF TRANSPORTATION

REVISION DATES		
08/08/14		

STATE OF GEORGIA
DEPARTMENT OF TRANSPORTATION
OFFICE: ROADWAY DESIGN

CROSS SECTIONS CONSTRUCTION STAGE 2

STA. 112+50 TO STA. 114+00

DRAWING No. 19-131

1/5/2009 SUNSEW

8/20/2014 2:13:42 PM \\GDOT-DSN1\GOPLOT\QCF\QGC.qcf pmagoon M:\713290\Staging\713290_19-131.prf