8/20/2014 Wed Aug 20 14:14:02 2014	\\gdot-dsni\gocfg\resources\Gdot-2012.tbl	M:\713290\Staging\713290sxRAMPB_s2.dgn	STATE	PROJECT NUMBER	SHEET NO.	TOTAL SHEETS
pmagoon			GA	(MNHO-0285-01(354))	231	995

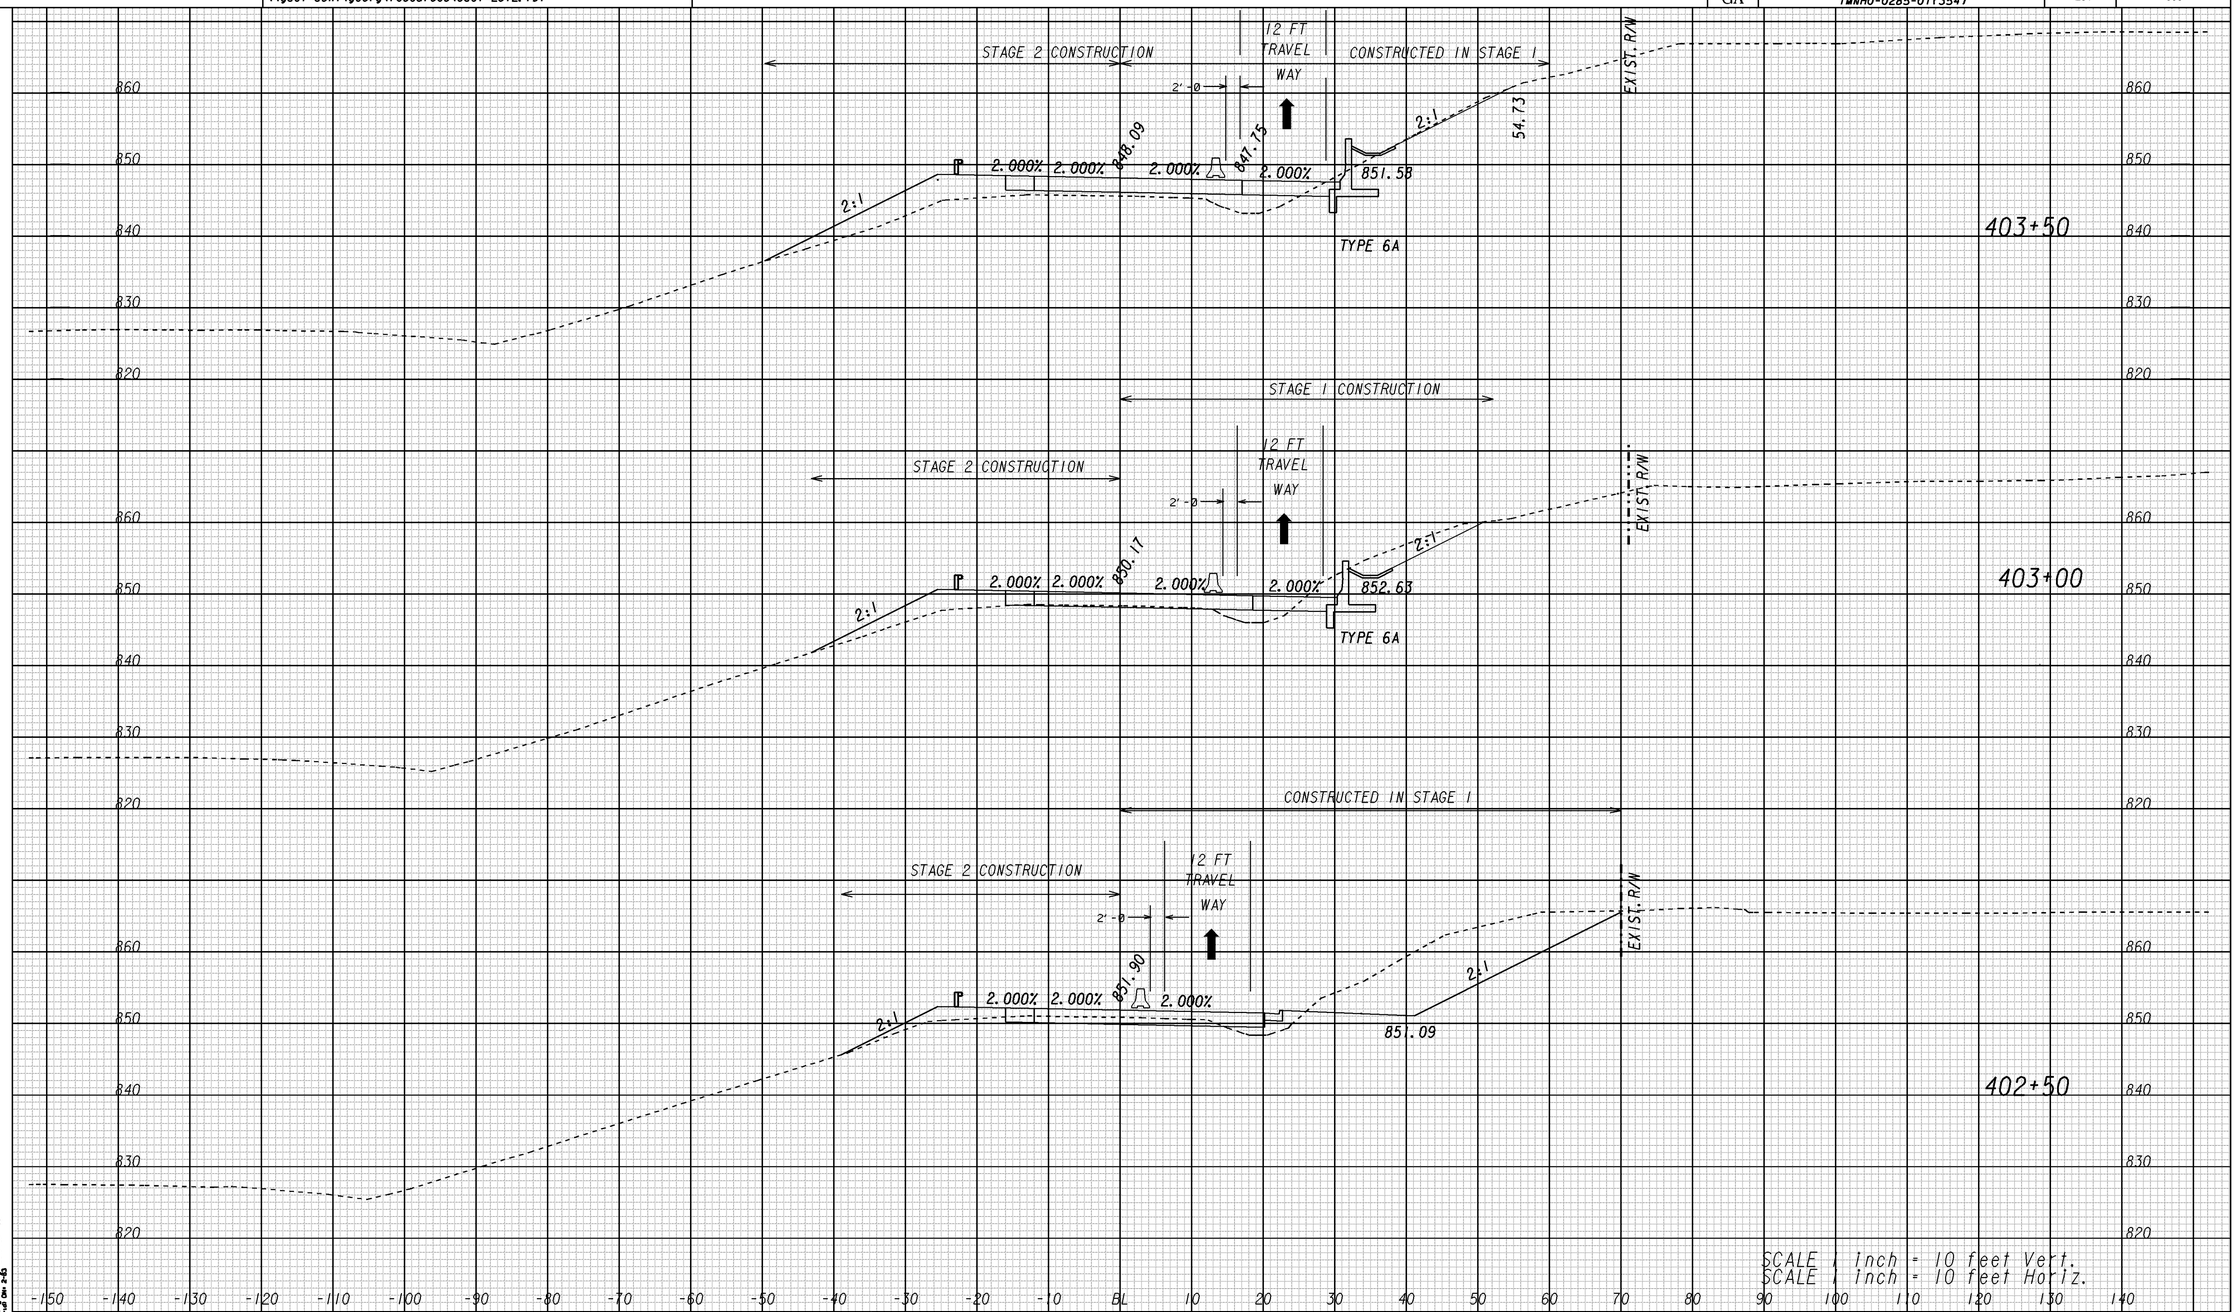

B-285

GEORGIA
DEPARTMENT OF TRANSPORTATION

REVISION DATES		

STATE OF GEORGIA
DEPARTMENT OF TRANSPORTATION

OFFICE: ROADWAY DESIGN

CROSS SECTIONS
CONSTRUCTION STAGE 2
I-285 AT SR155/FLAT SHOALS
STA. 402+00 TO STA. 403+00

DRAWING No. 19-139

1/5/2009 SUNSEW