8/20/2014	Wed Aug 20 14:14:07 2014	\\gdot-dsni\gocfg\resources\Gdot-2012.tbl	M:\713290\Staging\713290sxRAMPB_s2.dgn	STATE	PROJECT NUMBER	SHEET NO.	TOTAL SHEETS
pmagoon				GA	(MNHO-0285-01(354))	232	995

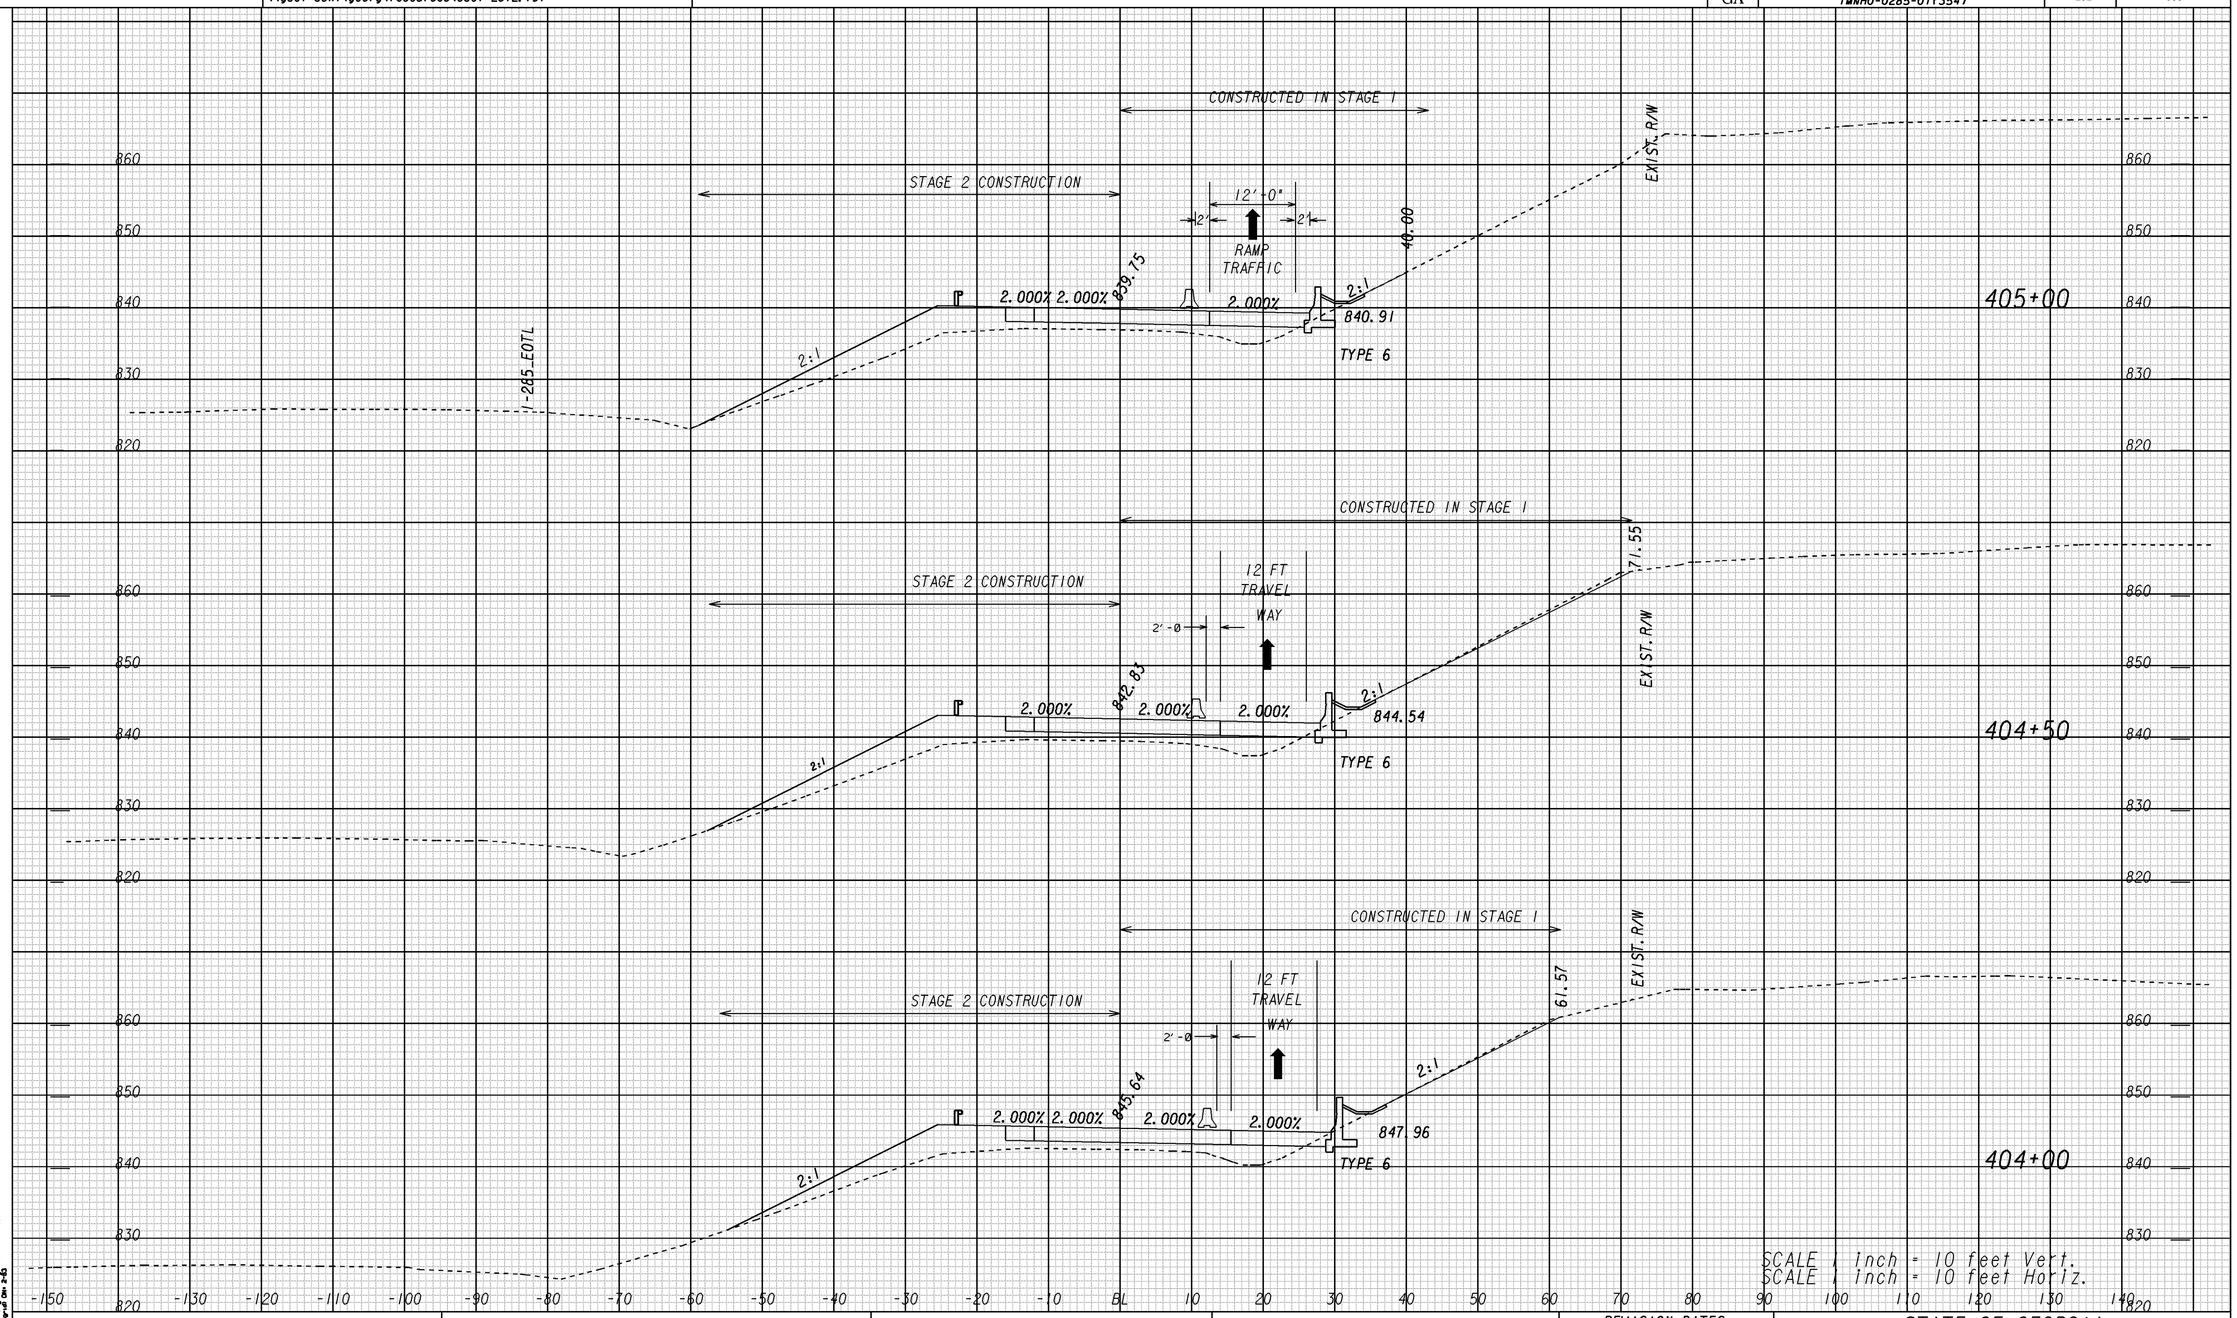

B-285

GEORGIA
DEPARTMENT OF TRANSPORTATION

REVISION DATES		

STATE OF GEORGIA
DEPARTMENT OF TRANSPORTATION

OFFICE: ROADWAY DESIGN

CROSS SECTIONS
CONSTRUCTION STAGE 2
I-285 AT SR155/FLAT SHOALS
STA. 403+50 TO STA. 404+50

DRAWING No. 19-140

1/5/2009 SUYSEW