8/20/2014 2:14:04 PM \\GDOT-DSNI\GOPLOT\OCF\OGC.gcf pmagoon M:\713290\Staging\713290_19-141.prf

8/20/2014 pmagoon	Wed Aug 20 14:14:07 2014	\\gdot-dsni\gocfg\resources\Gdot-2012.tbl	M:\713290\Staging\713290sxRAMPB_s2.dgn	STATE	PROJECT NUMBER	SHEET NO.	TOTAL SHEETS
				GA	(MNHO-0285-01(354))	233	995

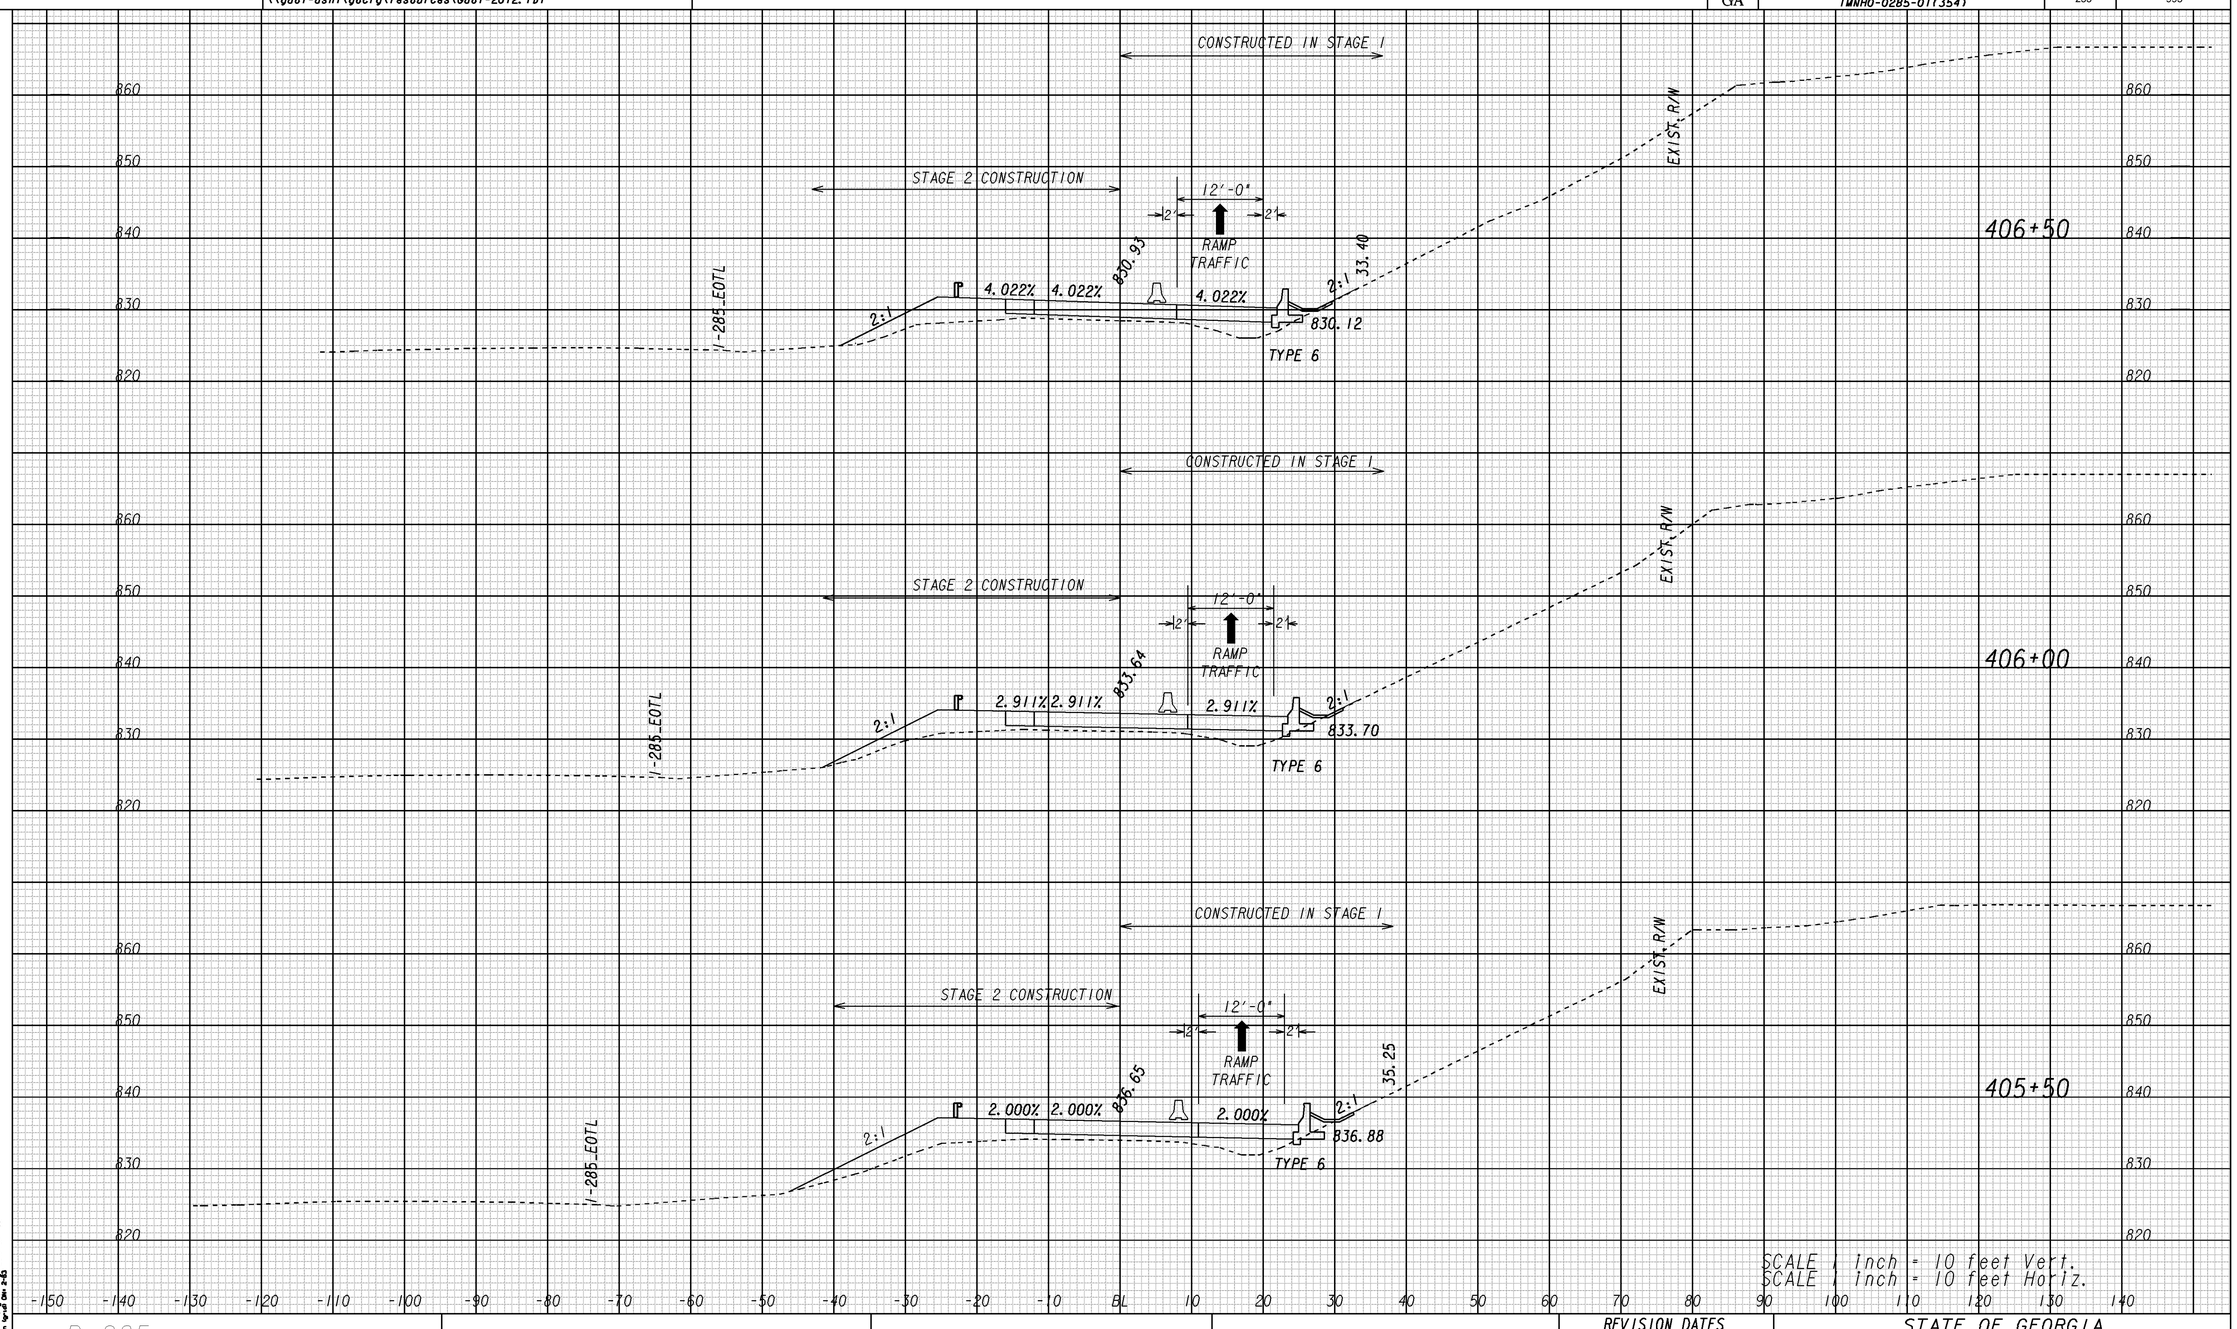

B-285

GEORGIA
DEPARTMENT OF TRANSPORTATION

REVISION DATES		

STATE OF GEORGIA
DEPARTMENT OF TRANSPORTATION
OFFICE: ROADWAY DESIGN

CROSS SECTIONS CONSTRUCTION STAGE 2

I-285 AT SR155/FLAT SHOALS
STA. 405+00 TO STA. 406+00

DRAWING No. 19-141

1/5/2009 SUNSEW

8/20/2014 2:14:04 PM \\GDOT-DSNI\GOPLOT\OCF\OGC.gcf pmagoon M:\713290\Staging\713290_19-141.prf