9/12/2014 Fri Sep 12 07:54:27 2014	\\gdot-dsn1\gocfg\resources\Gdot-2012.tbl	M:\713290\Staging\713290sxRAMPB_s2.dgn	STATE	PROJECT NUMBER	SHEET NO.	TOTAL SHEETS
pmagoon			GA	(MNHO-0285-01(354)	234	995

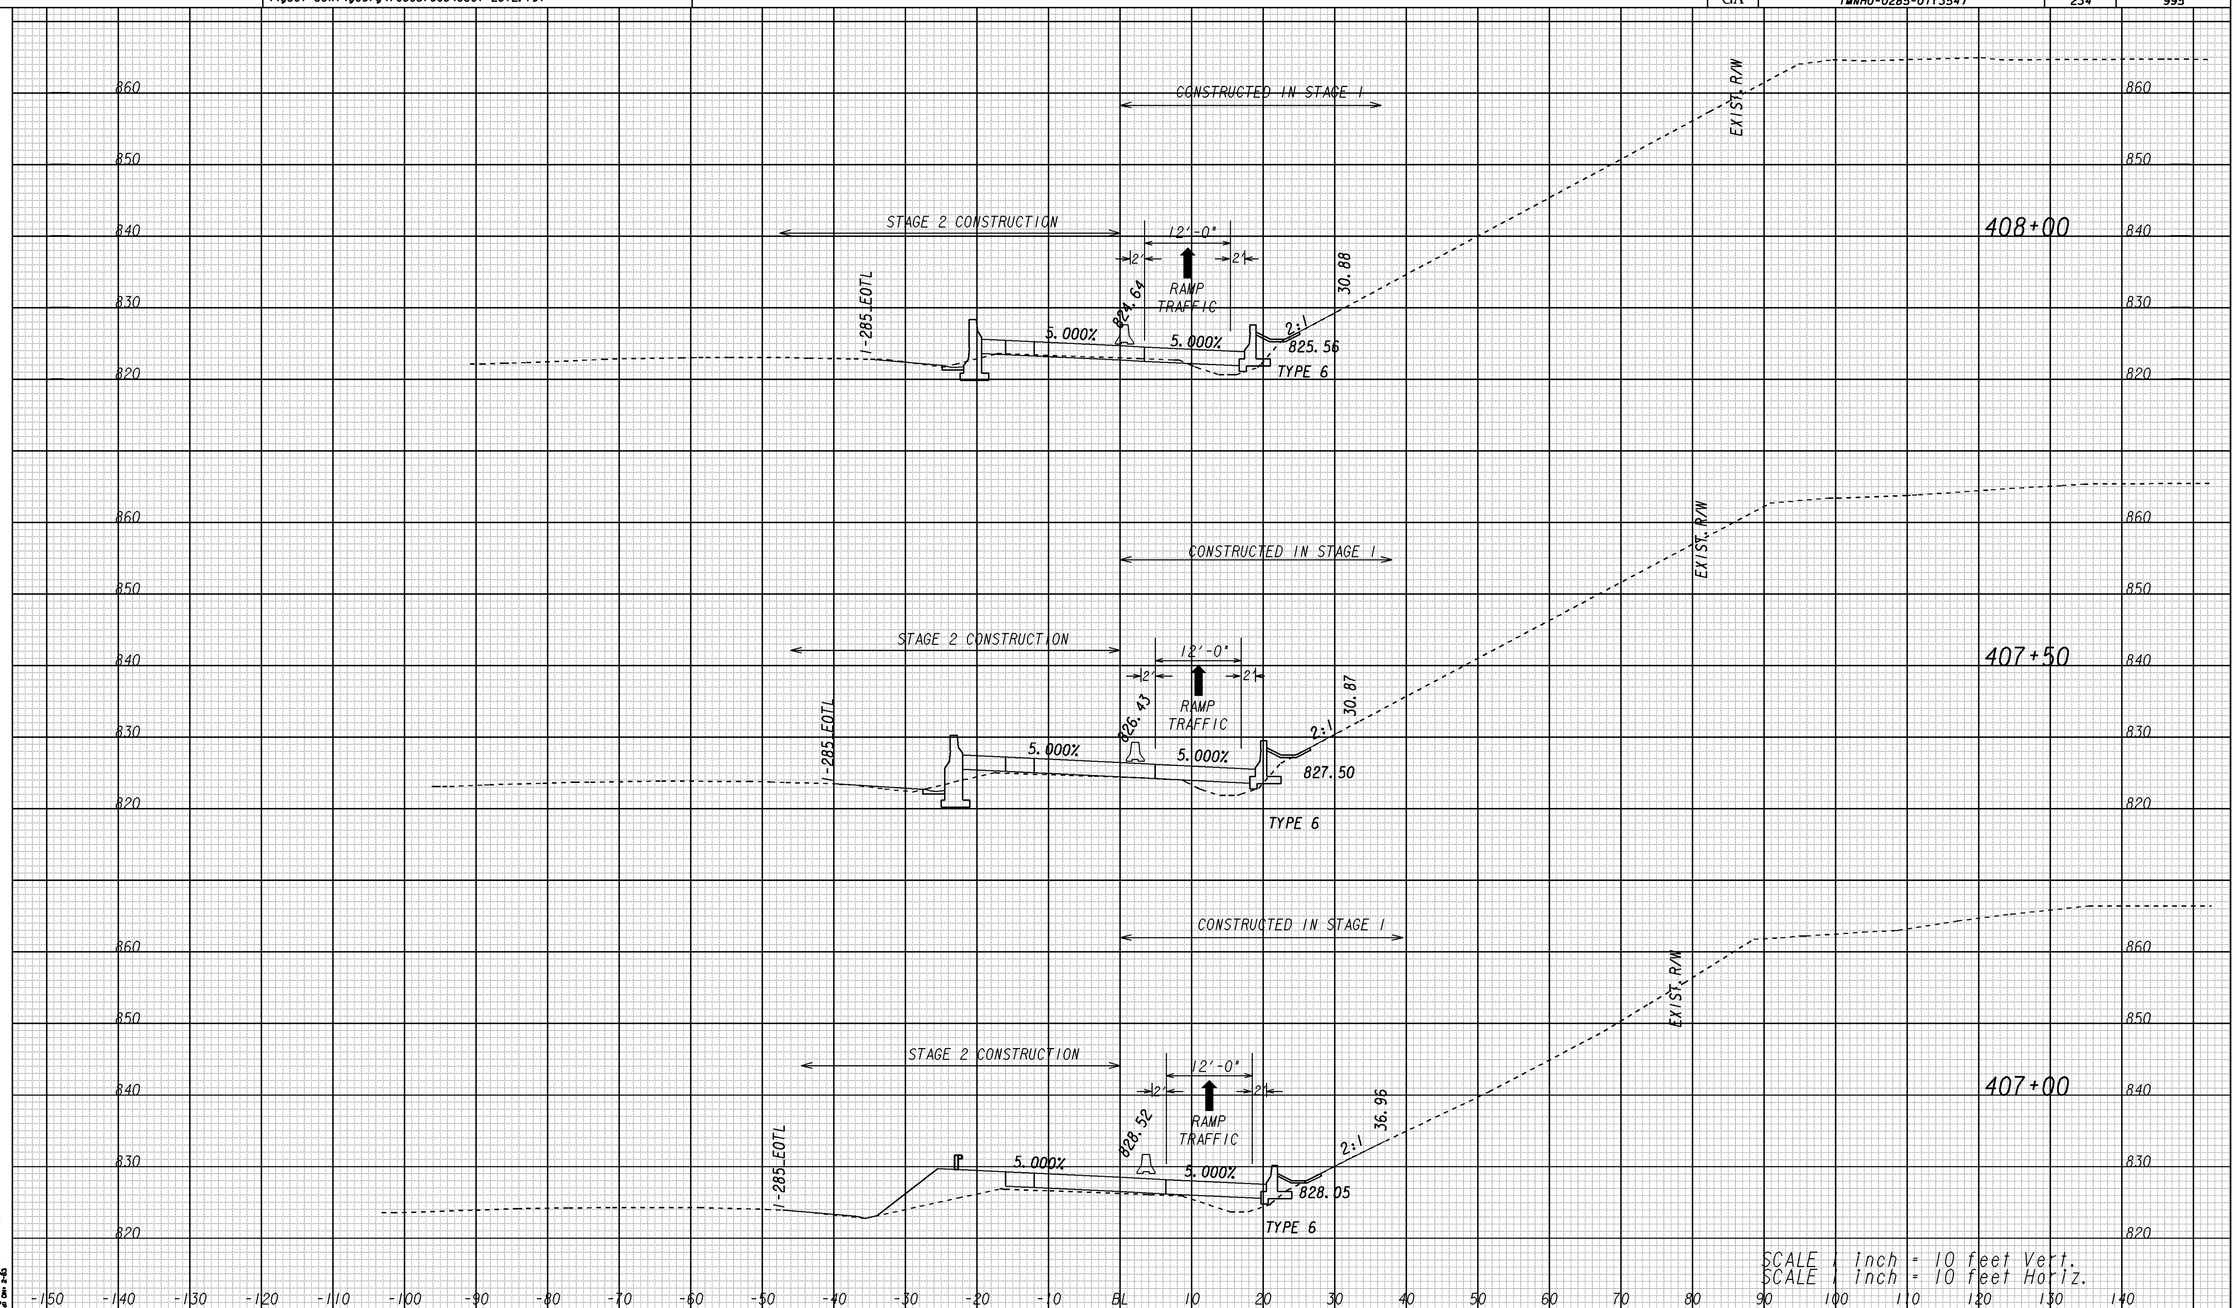

B-285

GEORGIA
DEPARTMENT OF TRANSPORTATION

REVISION DATES		
8/8/2014		
9/12/2014		

STATE OF GEORGIA
DEPARTMENT OF TRANSPORTATION

OFFICE: ROADWAY DESIGN

CROSS SECTIONS
CONSTRUCTION STAGE 2
I-285 AT SR155/FLAT SHOALS
STA. 406+50 TO STA. 407+50

DRAWING No. 19-142

1/5/2009 SUZSEW