9/12/2014 7:54:15 AM \\GDOT-DSNI\GOPLOT\OCE\OGC.gcf pmagoon M:\713290\Staging\713290_19-143.prf

9/12/2014 Fri Sep 12 07:54:25 2014	\\gdot-dsni\gocfg\resources\Gdot-2012.tbl	M:\713290\Staging\713290sxRAMPB_s2.dgn	STATE	PROJECT NUMBER	SHEET NO.	TOTAL SHEETS
pmagoon			GA	IMNHO-0285-01(354)	235	995

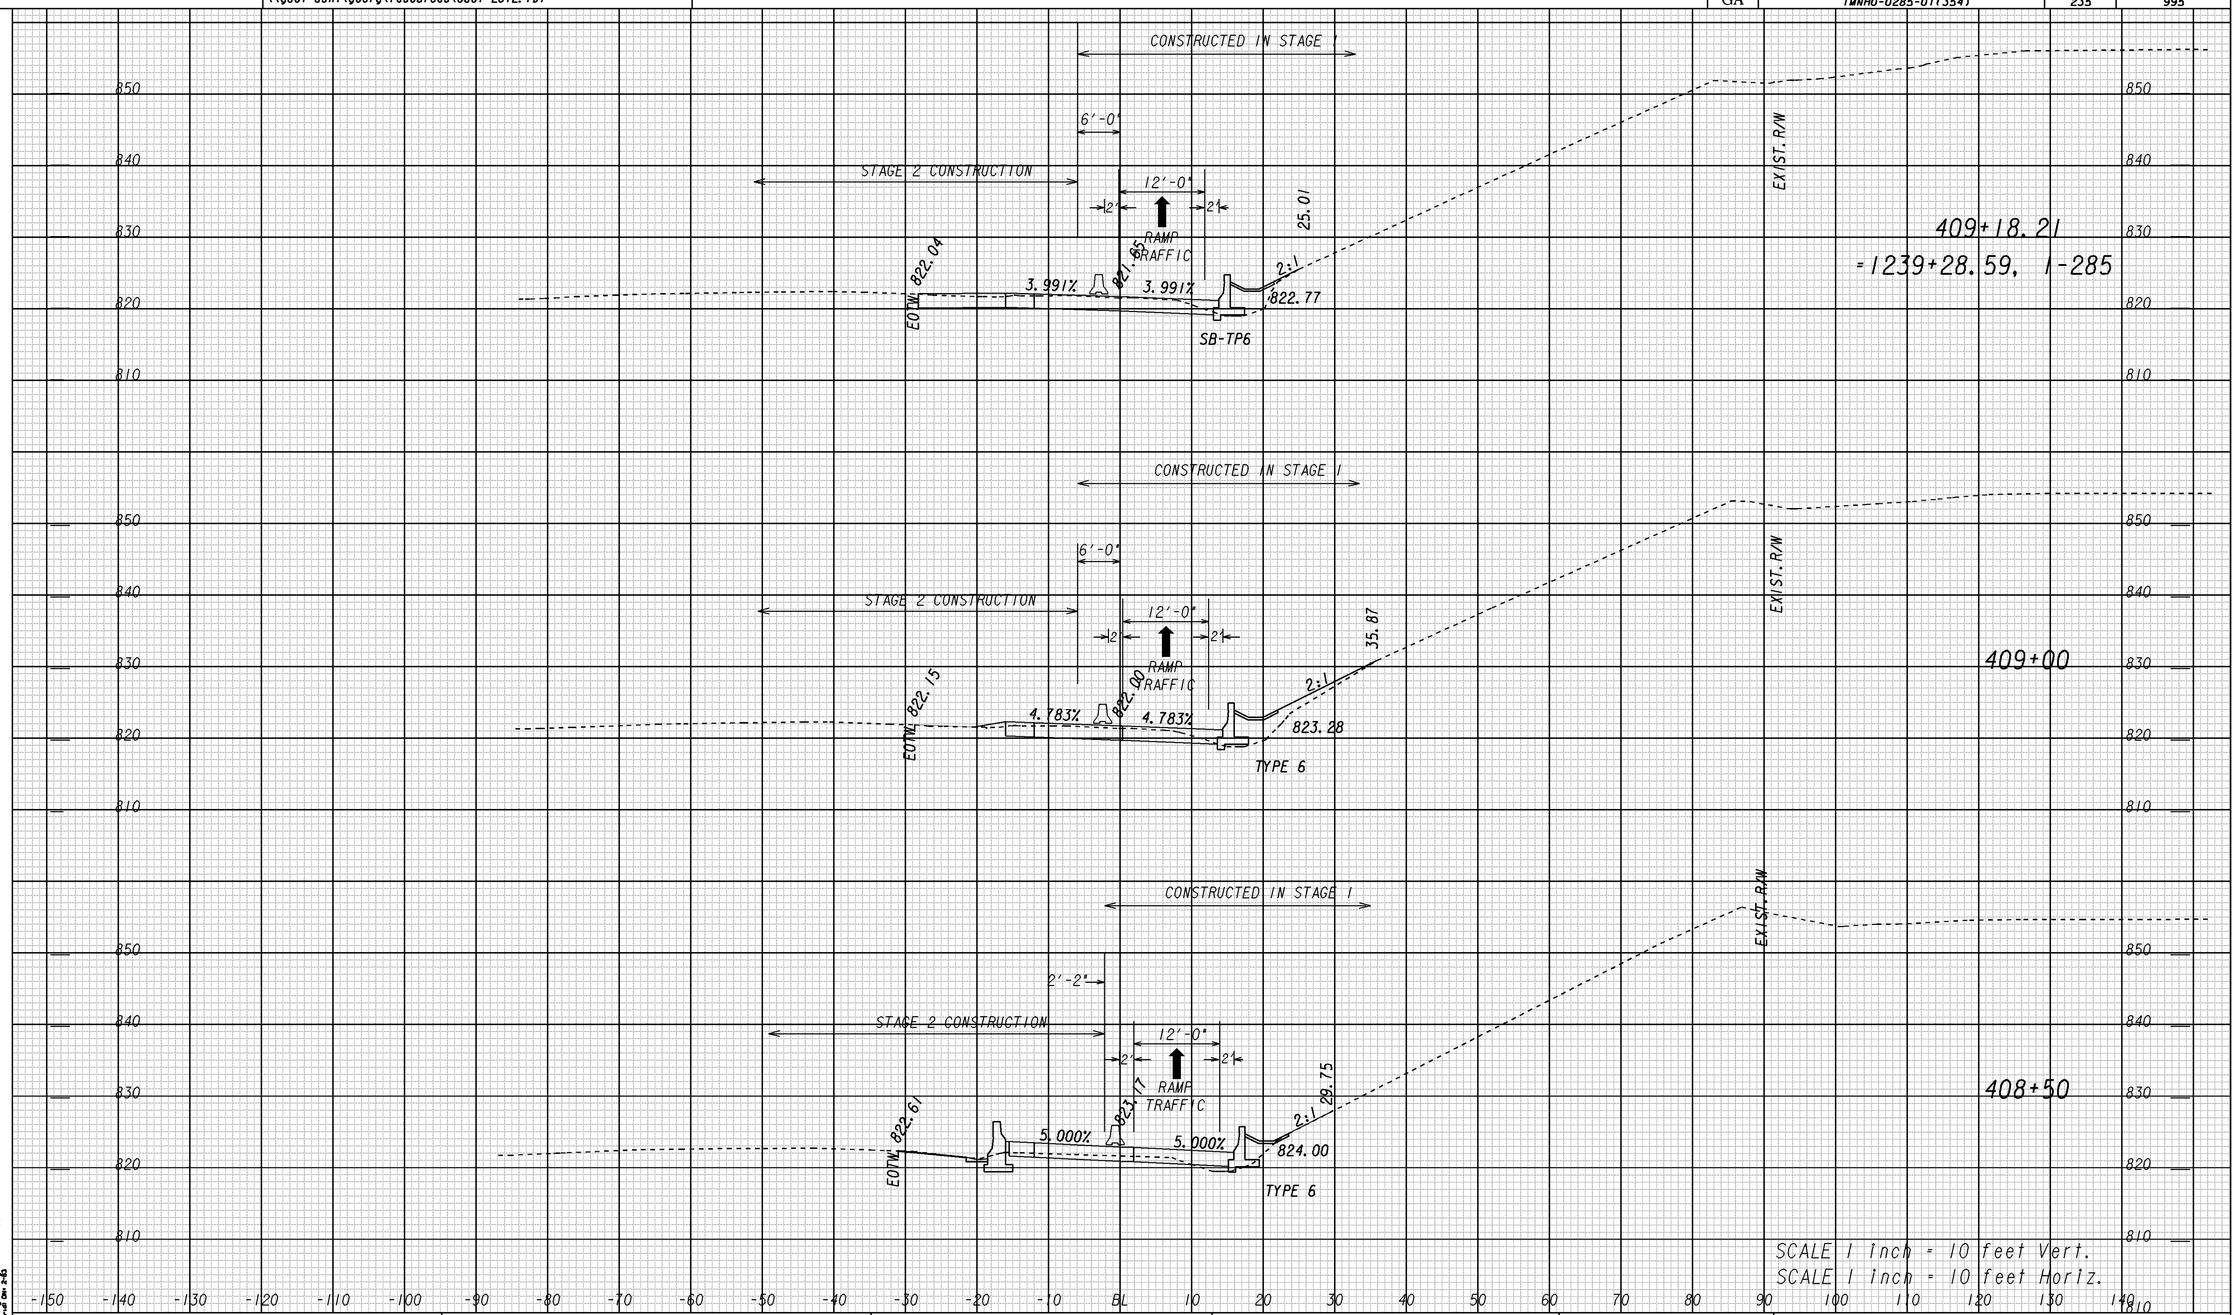

1/5/2009 SUNSEW

B-285

GEORGIA
DEPARTMENT OF TRANSPORTATION

REVISION DATES
8/8/2014
9/12/2014

STATE OF GEORGIA
DEPARTMENT OF TRANSPORTATION
OFFICE: ROADWAY DESIGN

CROSS SECTIONS CONSTRUCTION STAGE 2

I-285 AT SR155/FLAT SHOALS
STA. 408+00 TO STA. 409+00

DRAWING No. 19-143

9/12/2014 7:54:15 AM \\GDOT-DSNI\GOPLOT\OCE\OGC.gcf pmagoon M:\713290\Staging\713290_19-143.prf